MURRAY STEEL BUILDINGS

t 0330 094 8590
e info@murraysteelbuildings.com
w www.murraysteelbuildings.com

Murray House
13 Abbey Park Place
Dunfermline, Fife, KY12 7PT

Representational Drawings & Illustrations

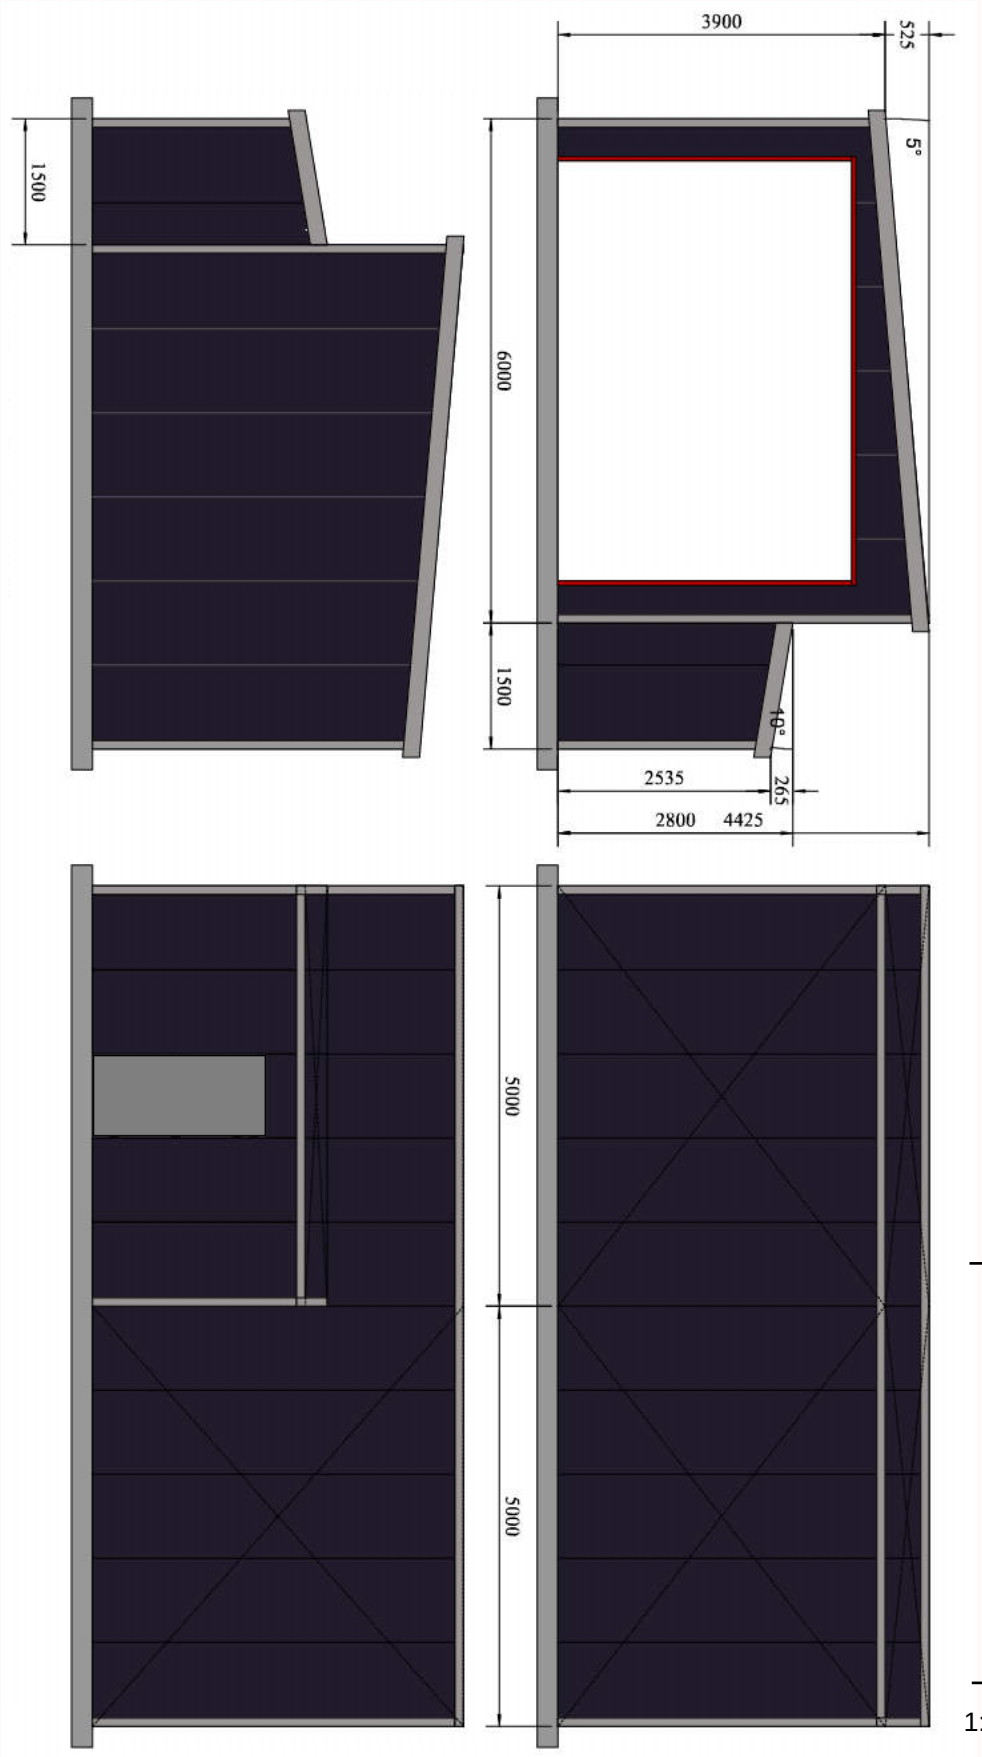

Murray Steel Buildings is a trading name of Steel Buildings International Ltd – Company Registration Number: 622043