




Appendix D - As-built Survey Drawings



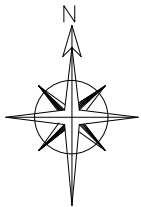

- NOTES:**
1. This as-built drawing has been produced to part discharge planning condition 29 from the outline planning consent notice A46/18/OUT.
 2. As-built information obtained from as-built topographic survey using a Leica TS12 total-station.
 3. This drawing is to be read in conjunction with the Surface Water Verification Report 303.1A.SHC.501.
 4. All paved finishes across the site are impermeable.
 5. Variations to proposed has been highlighted and gradient marked in the drawing. Construction drawings should be referred to for gradients which has not been highlighted.
- KEY:**
- Adoptable Surface
 - Private Surface
 - Adoptable Surface Water Manhole
 - Private Surface Water Manhole
 - Road Gully (With 150mmØ Connection)
 - ▭ Variation Noted
 - ▭ CCTV Comment

AB	FIRST ISSUE	09.05.25	MW	KW
Rev	Amendments	Date	Org	CHK

Revisions



Project
Angmering
North of Water Lane
CA00303

Drawing
Phase 1B (plots 34-155)
As-built SW Drainage Survey
Condition 29

Scales: 1:500 At original size

Date	May 2025	Drawn by	MW	Checked by	KW
------	----------	----------	----	------------	----

Status **AS-BUILT**

Draw. No. **303.1B.SHC.501** Rev. **AB**