




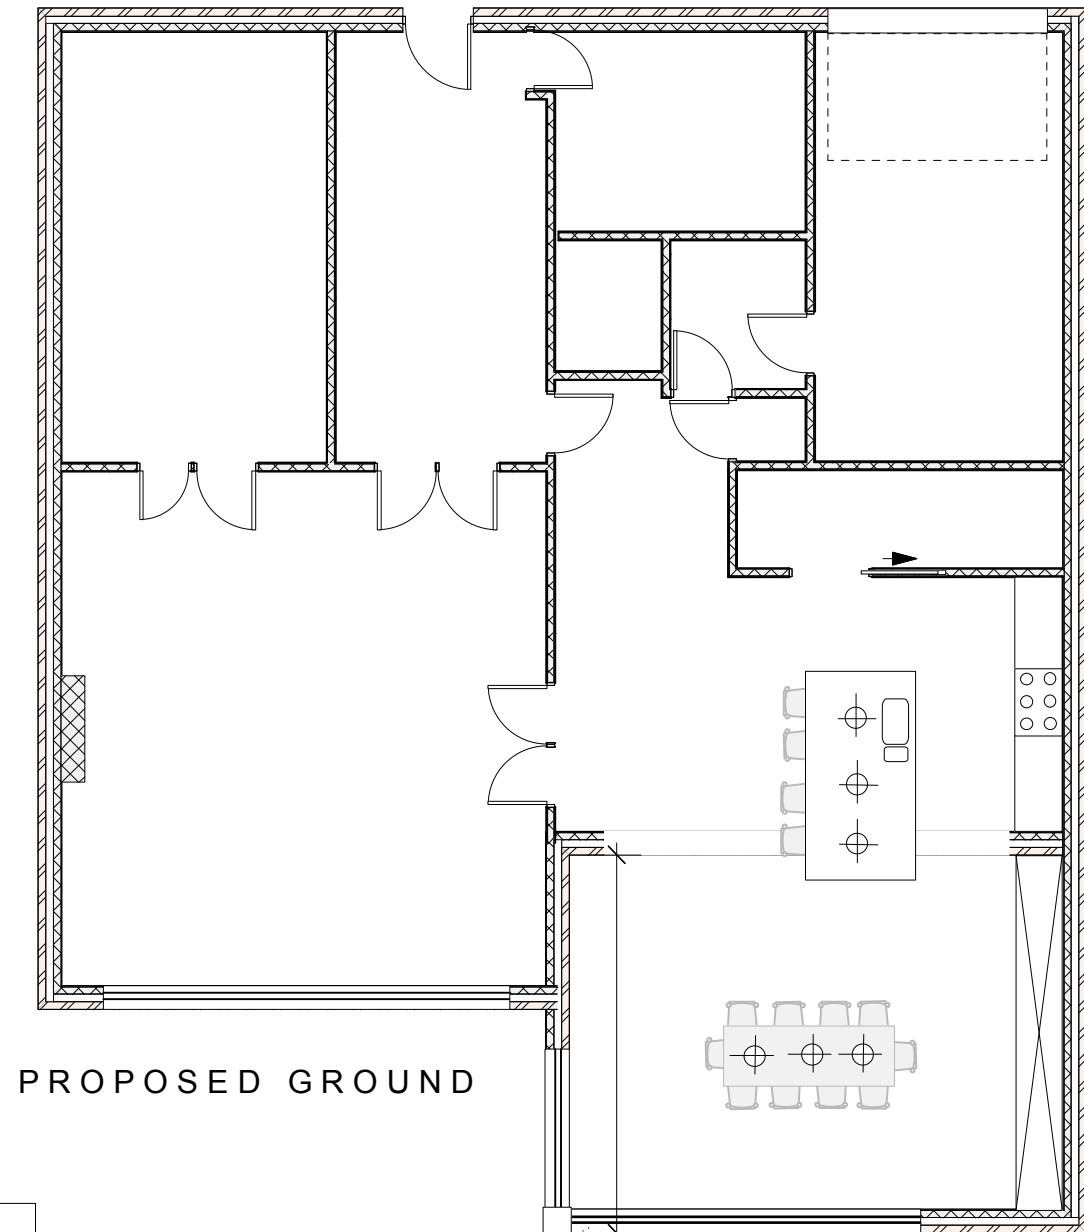


PROPOSED GROUND

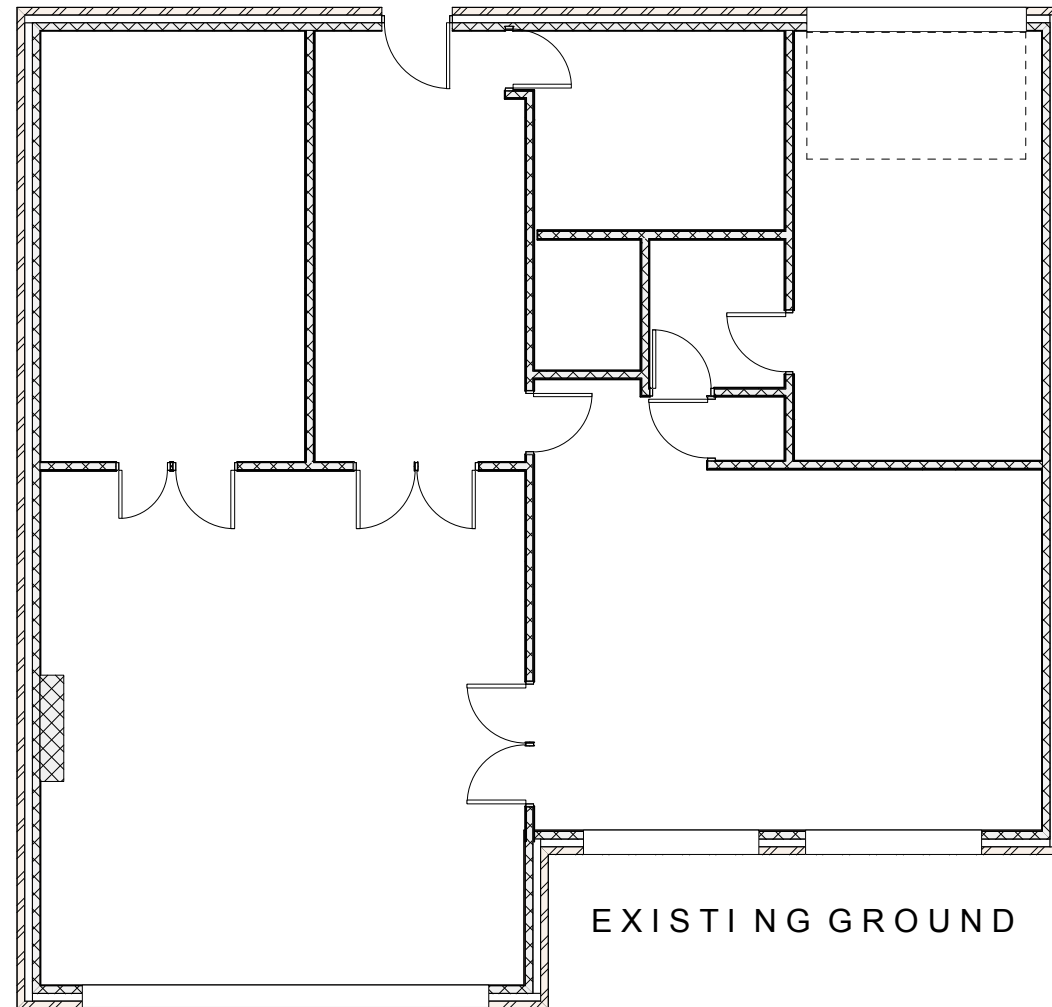

EXISTING GROUND

H1 - existing
hedge

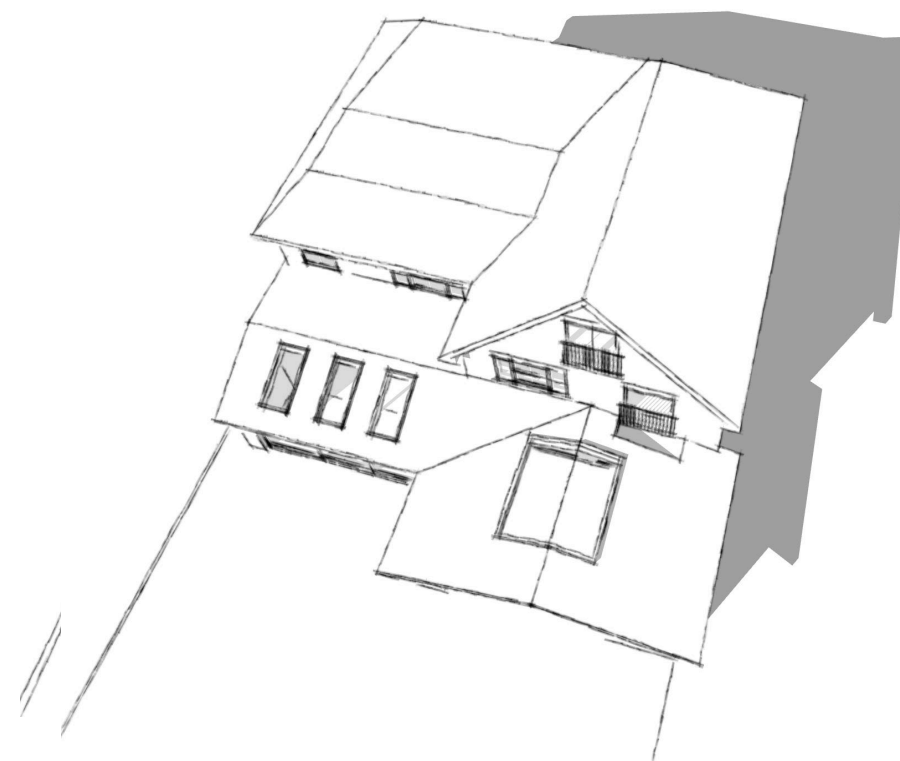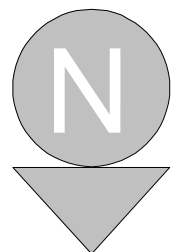

DO NOT CONSTRUCT FROM THIS DRAWING

Location	Toad hall 20 east drive Angmering BN16 4JH
Drawing	Extensions and alterations to North Existing and proposed ground floor plans
Date	06/06/2026
Scale	1:100 @ A3
Drawing No	P/TH/11.0
Cd file	iMac



wyatt
design&build

01243 576147
0780 221 8751