
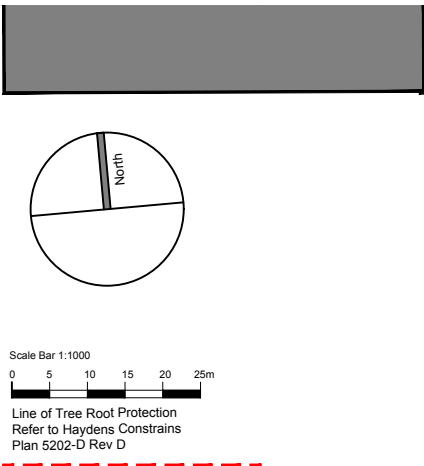


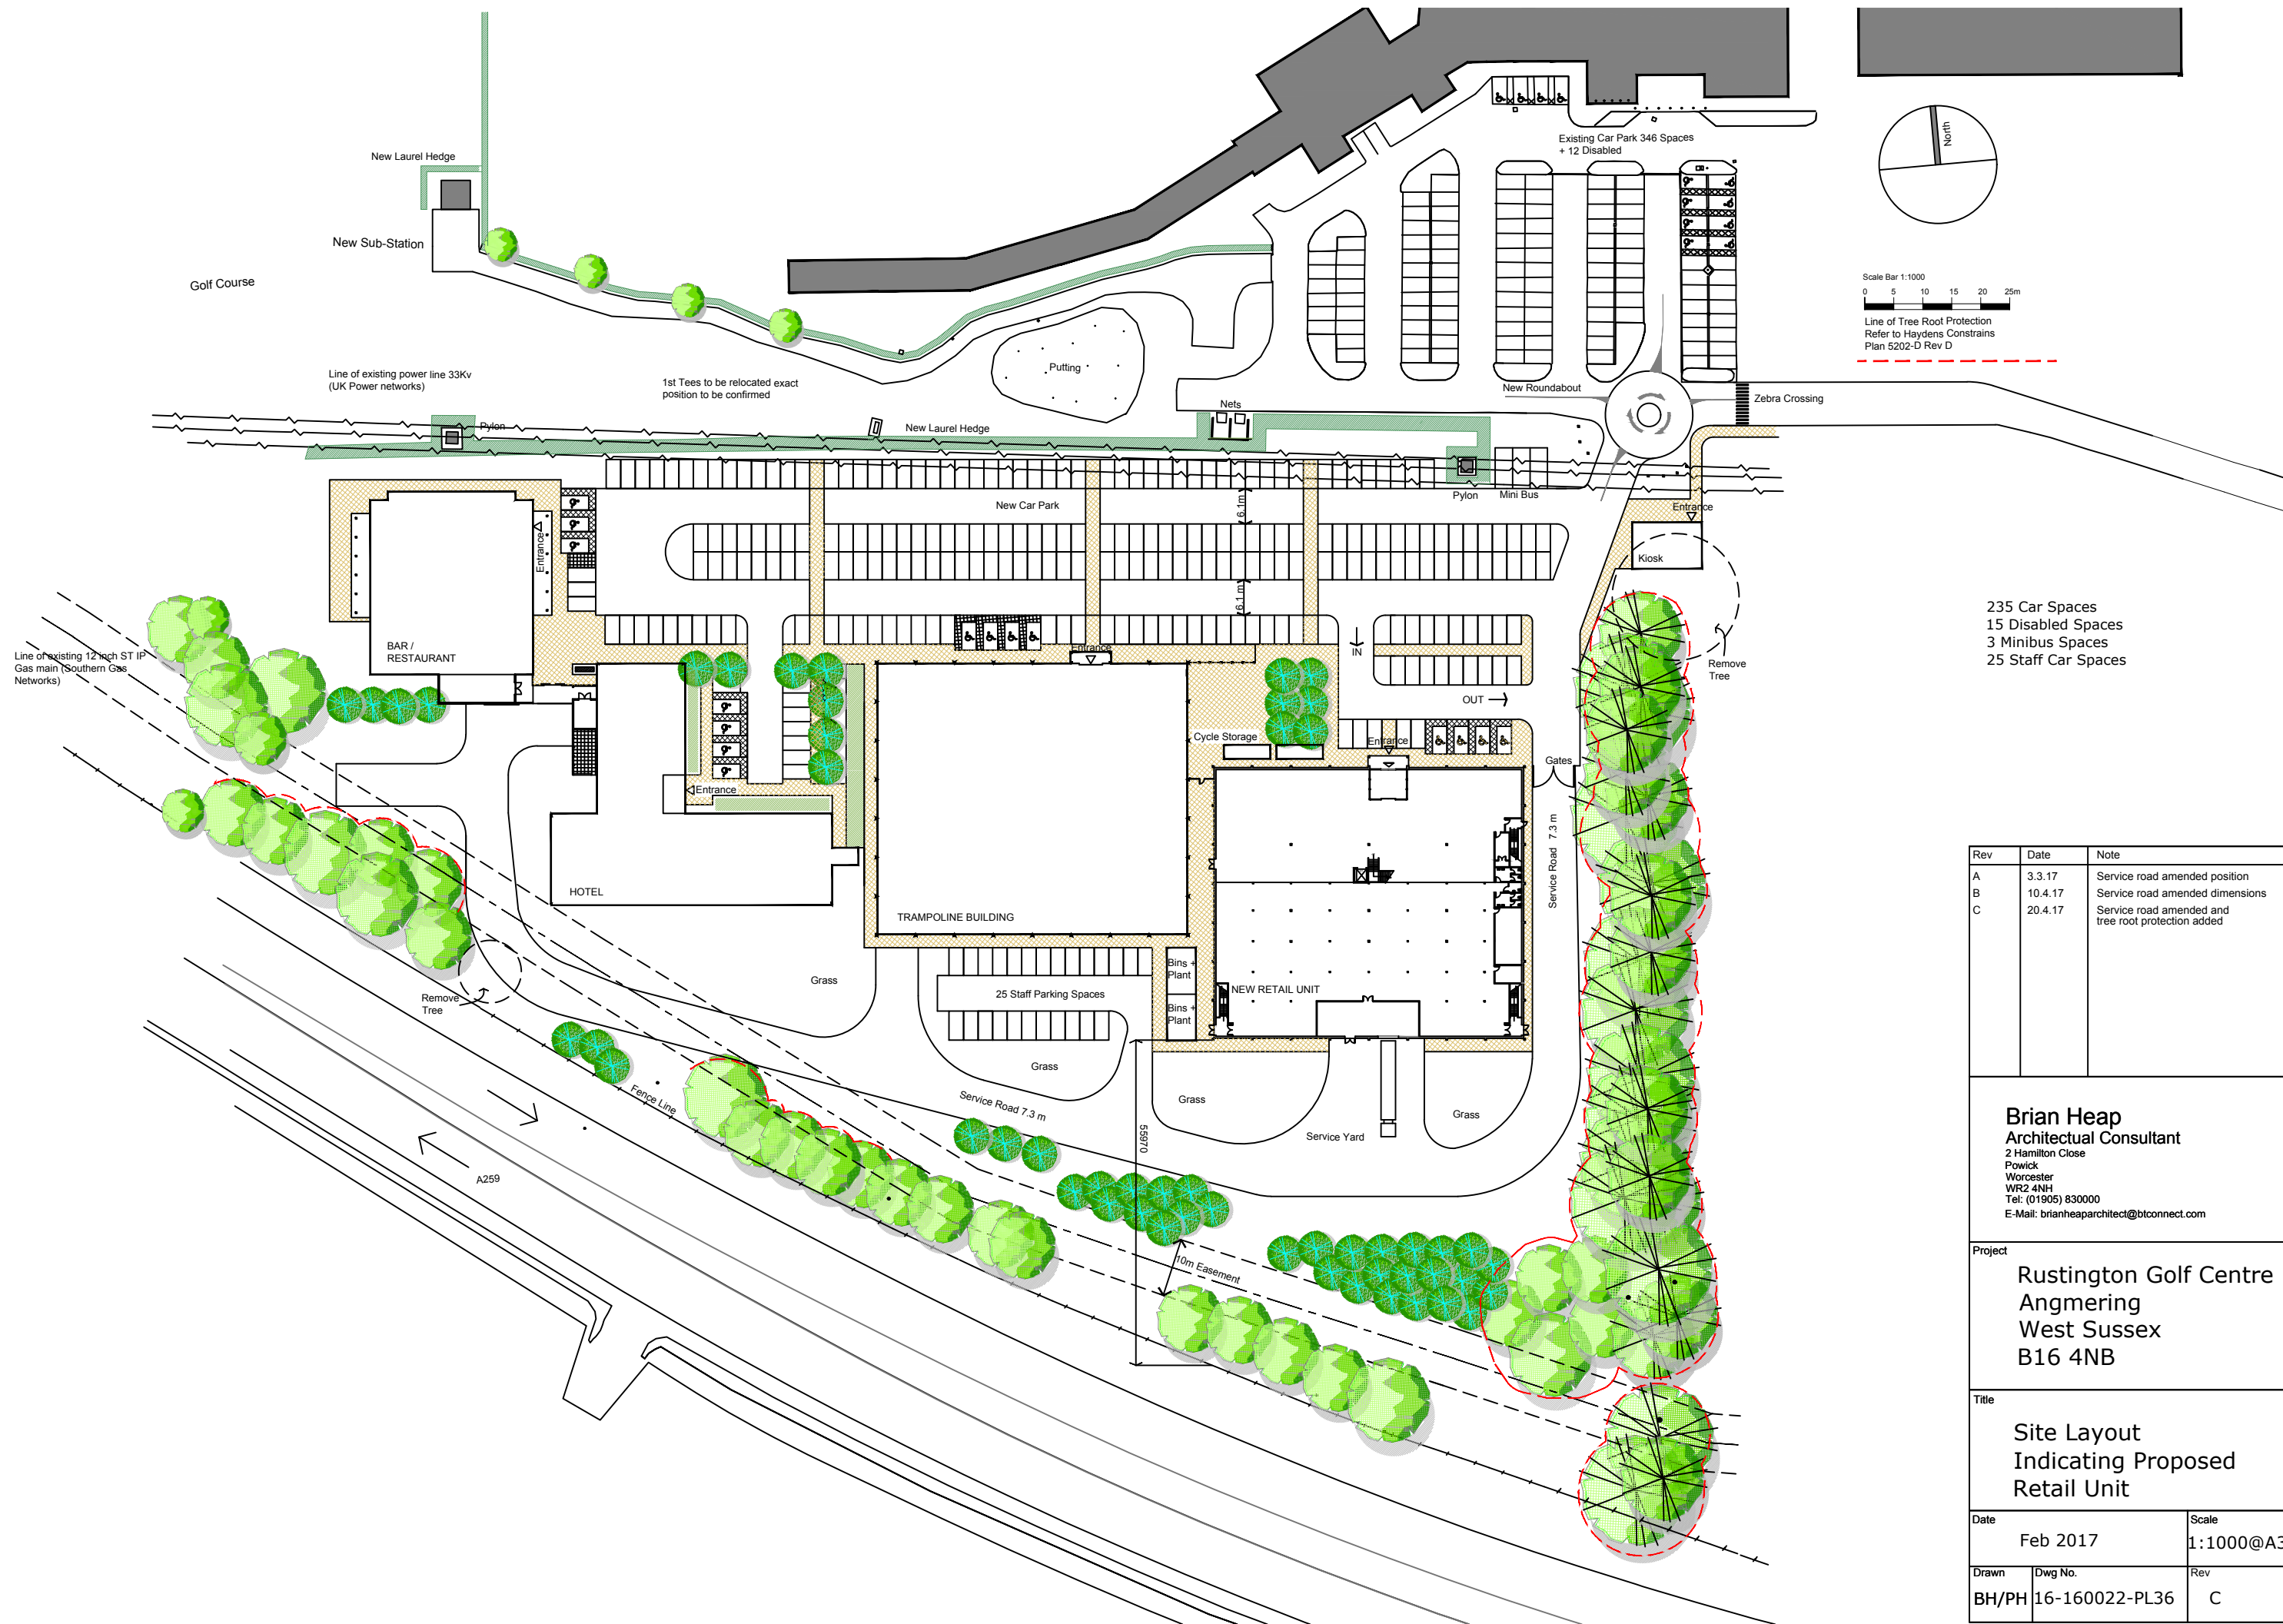

235 Car Spaces
15 Disabled Spaces
3 Minibus Spaces
25 Staff Car Spaces

Rev	Date	Note
A	3.3.17	Service road amended position
B	10.4.17	Service road amended dimensions
C	20.4.17	Service road amended and tree root protection added

Brian Heap Architectural Consultant 2 Hamilton Close Powick Worcester WR2 4NH Tel: (01905) 830000 E-Mail: brianheaparchitect@btconnect.com		
Project Rustington Golf Centre Angmering West Sussex B16 4NB		
Title Site Layout Indicating Proposed Retail Unit		
Date	Feb 2017	Scale 1:1000@A3
Drawn	Dwg No.	Rev
BH/PH	16-160022-PL36	C