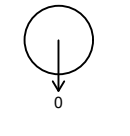
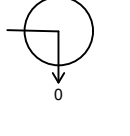
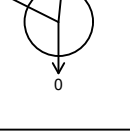
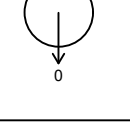
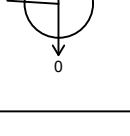
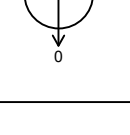
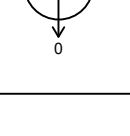
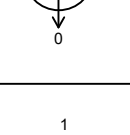
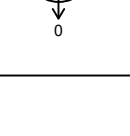
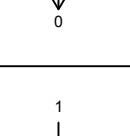
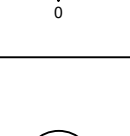
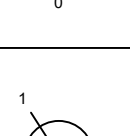
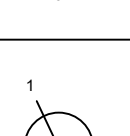
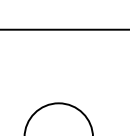
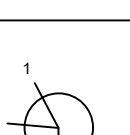
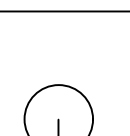
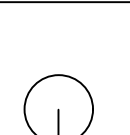
 


MANHOLE SCHEDULE

Surface Water South Network



















Sheet 1 of 4

Manhole Number	Cover Level Depth To Soffit	Connections	Pipe			Manhole Size	Types	
			Code	Inverts	Diams		Manhole	Cover
S1	18.783		0	1.000	17.250	150	4	See note 6
	1.383							
	E. 507604.297 N. 104590.960							
S2	18.705		1	1.000	17.201	150	4	See note 6
	1.354							
	E. 507606.104 N. 104590.317							
S3	18.286		1	1.001	16.857	225	4	See note 6
	1.204							
	E. 507604.546 N. 104544.871							
S4	18.220		0	1.002	16.857	225	4	See note 6
	1.070							
	E. 507596.499 N. 104519.863							
S5	18.032		1	1.002	16.495	225	4	See note 6
	1.342							
	E. 507605.600 N. 104519.441							
S6	17.985		0	4.000	16.403	225	4	See note 6
	1.357							
	E. 507592.416 N. 104481.388							
S7	17.784		1	1.003	16.231	300	4	See note 6
	1.263							
	E. 507604.682 N. 104480.526							
S8	18.212		0	5.000	17.200	150	4	See note 6
	0.862							
	E. 507603.259 N. 104454.637							
S9	18.054		1	1.004	16.123	300	4	See note 6
	1.631							
	E. 507607.955 N. 104454.471							
S10	18.376		0	6.000	17.050	150	4	See note 6
	1.176							
	E. 507605.544 N. 104431.716							
S11	18.203		1	1.005	16.034	300	2	See note 6
	1.869							
	E. 507612.443 N. 104433.169							
S12	18.220		0	7.000	17.450	150	4	See note 6
	0.620							
	E. 507611.772 N. 104416.783							
S13	18.062		1	1.006	15.958	300	4	See note 6
	1.804							
	E. 507616.249 N. 104415.101							
S14	17.995		0	1.008	15.935	300	4	See note 6
	1.760							
	E. 507614.301 N. 104409.919							
S15	18.104		0	8.000	16.850	150	4	See note 6
	1.104							
	E. 507609.485 N. 104410.317							
S16	17.935		1	1.008	15.912	300	4	See note 6
	1.723							
	E. 507610.376 N. 104406.067							
S17	17.989		0	9.000	16.200	150	4	See note 6
	1.239							
	E. 507554.582 N. 104428.791							
S18	17.368		0	10.000	16.100	150	4	See note 6
	1.148							
	E. 507550.025 N. 104413.026							

MANHOLE SCHEDULE

Surface Water South Network

Sheet 2 of 4

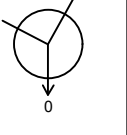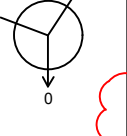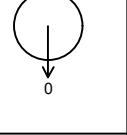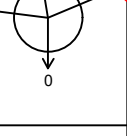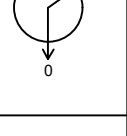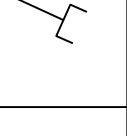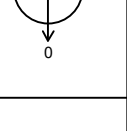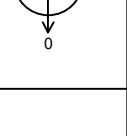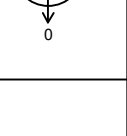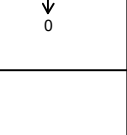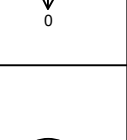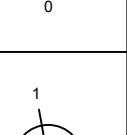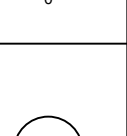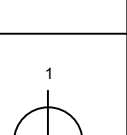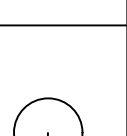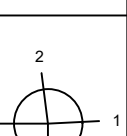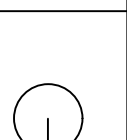 Manhole Number	Cover Level	Coordinates	Depth To Soffit	Connections	Pipe			Manhole Size	Types	
					Code	Inverts	Diams		Manhole	Cover
S19	17.317 1.200		1	9.000	15.907	150	1200	4	See note 6	
			2	10.000	15.907	150				
			0	9.001	15.892	225				
E. 507558.318 N. 104415.682			0	9.001	15.754 15.629	225 150				
S20	17.561 1.582		1	9.001	15.754	225	1200	4	See note 6	
			2	11.000	15.629	150				
			0	9.002	15.679	300				
E. 507574.752 N. 104399.021			0	9.002	15.679	300				
S21	17.771 0.721		1	12.000	16.900	150	600	4	See note 6	
			2	12.000	16.900	150				
			0	12.000	16.900	150				
E. 507581.516 N. 104403.042			0	12.000	16.900	150				
S22	17.636 1.701		1	9.000	15.635	300	1350	4	See note 6	
			2	9.000	15.635	300				
			3	9.002	15.635	300				
E. 507581.902 N. 104397.450			0	1.010	15.560	375				
S23	17.133 1.287		1	1.010	15.471	375	1350	4	See note 6	
			2	1.011	15.471	375				
			0	1.011	15.471	375				
E. 507579.084 N. 104388.940			0	1.011	15.471	375				
S24	16.997 1.622		1	1.011	15.109	375	HEADWALL			
			2	1.012	15.109	375				
			0	1.012	15.109	375				
E. 507593.568 N. 104356.332			0	1.012	15.109	375				
S25	17.923 1.148		1	13.000	16.550	225	1200	4	See note 6	
			2	13.000	16.550	225				
			0	13.000	16.550	225				
E. 507518.841 N. 104520.178			0	13.000	16.550	225				
S26	17.760 1.160		1	14.000	16.450	150	600	4	See note 6	
			2	14.000	16.450	150				
			0	14.000	16.450	150				
E. 507502.741 N. 104517.634			0	14.000	16.450	150				
S27	17.692 1.200		1	13.000	16.267	225	1200	4	See note 6	
			2	14.000	16.342	150				
			0	13.001	16.192	300				
E. 507509.813 N. 104518.751			0	13.001	16.192	300				
S28	17.714 1.139		1	15.000	16.425	150	600	4	See note 6	
			2	15.000	16.425	150				
			0	15.000	16.425	150				
E. 507496.093 N. 104488.048			0	15.000	16.425	150				
S29	17.785 0.785		1	16.000	16.850	150	600	4	See note 6	
			2	16.000	16.850	150				
			0	16.000	16.850	150				
E. 507498.786 N. 104499.168			0	16.000	16.850	150				
S30	17.672 1.200		1	16.000	16.322	150	1200	4	See note 6	
			2	15.000	16.322	150				
			0	15.001	16.247	225				
E. 507499.603 N. 104493.999			0	15.001	16.247	225				
S31	17.975 1.652		1	13.001	16.023	300	1200	4	See note 6	
			2	15.001	16.098	225				
			0	13.002	16.023	300				
E. 507514.237 N. 104480.750			0	13.002	16.023	300				
S32	18.380 1.280		1	17.000	16.754	150	600	4	See note 6	
			2	17.000	16.754	150				
			0	17.001	16.754	150				
E. 507530.251 N. 104478.473			0	17.001	16.754	150				
S33	18.292 1.388		1	17.001	16.130	150	1200	4	See note 6	
			2	13.002	15.980	300				
			3	18.000	16.130	150				
E. 507521.618 N. 104478.484			0	13.003	15.980	300				
S34	18.168 0.968		1	17.001	16.130	150	600	4	See note 6	
			2	13.002	15.980	300				
			3	18.000	16.130	150				
E. 507507.885 N. 104481.373			0	13.003	15.980	300				
S35	18.077 1.797		1	17.001	16.130	150	1200	4	See note 6	
			2	13.002	15.980	300				
			3	18.000	16.130	150				
E. 507513.924 N. 104480.384			0	13.003	15.980	300				
S36	18.193 1.430		1	17.001	16.130	150	600	4	See note 6	
			2	13.002	15.980	300				
			3	18.000	16.130	150				
E. 507517.347 N. 104455.603			0	13.003	15.980	300				