


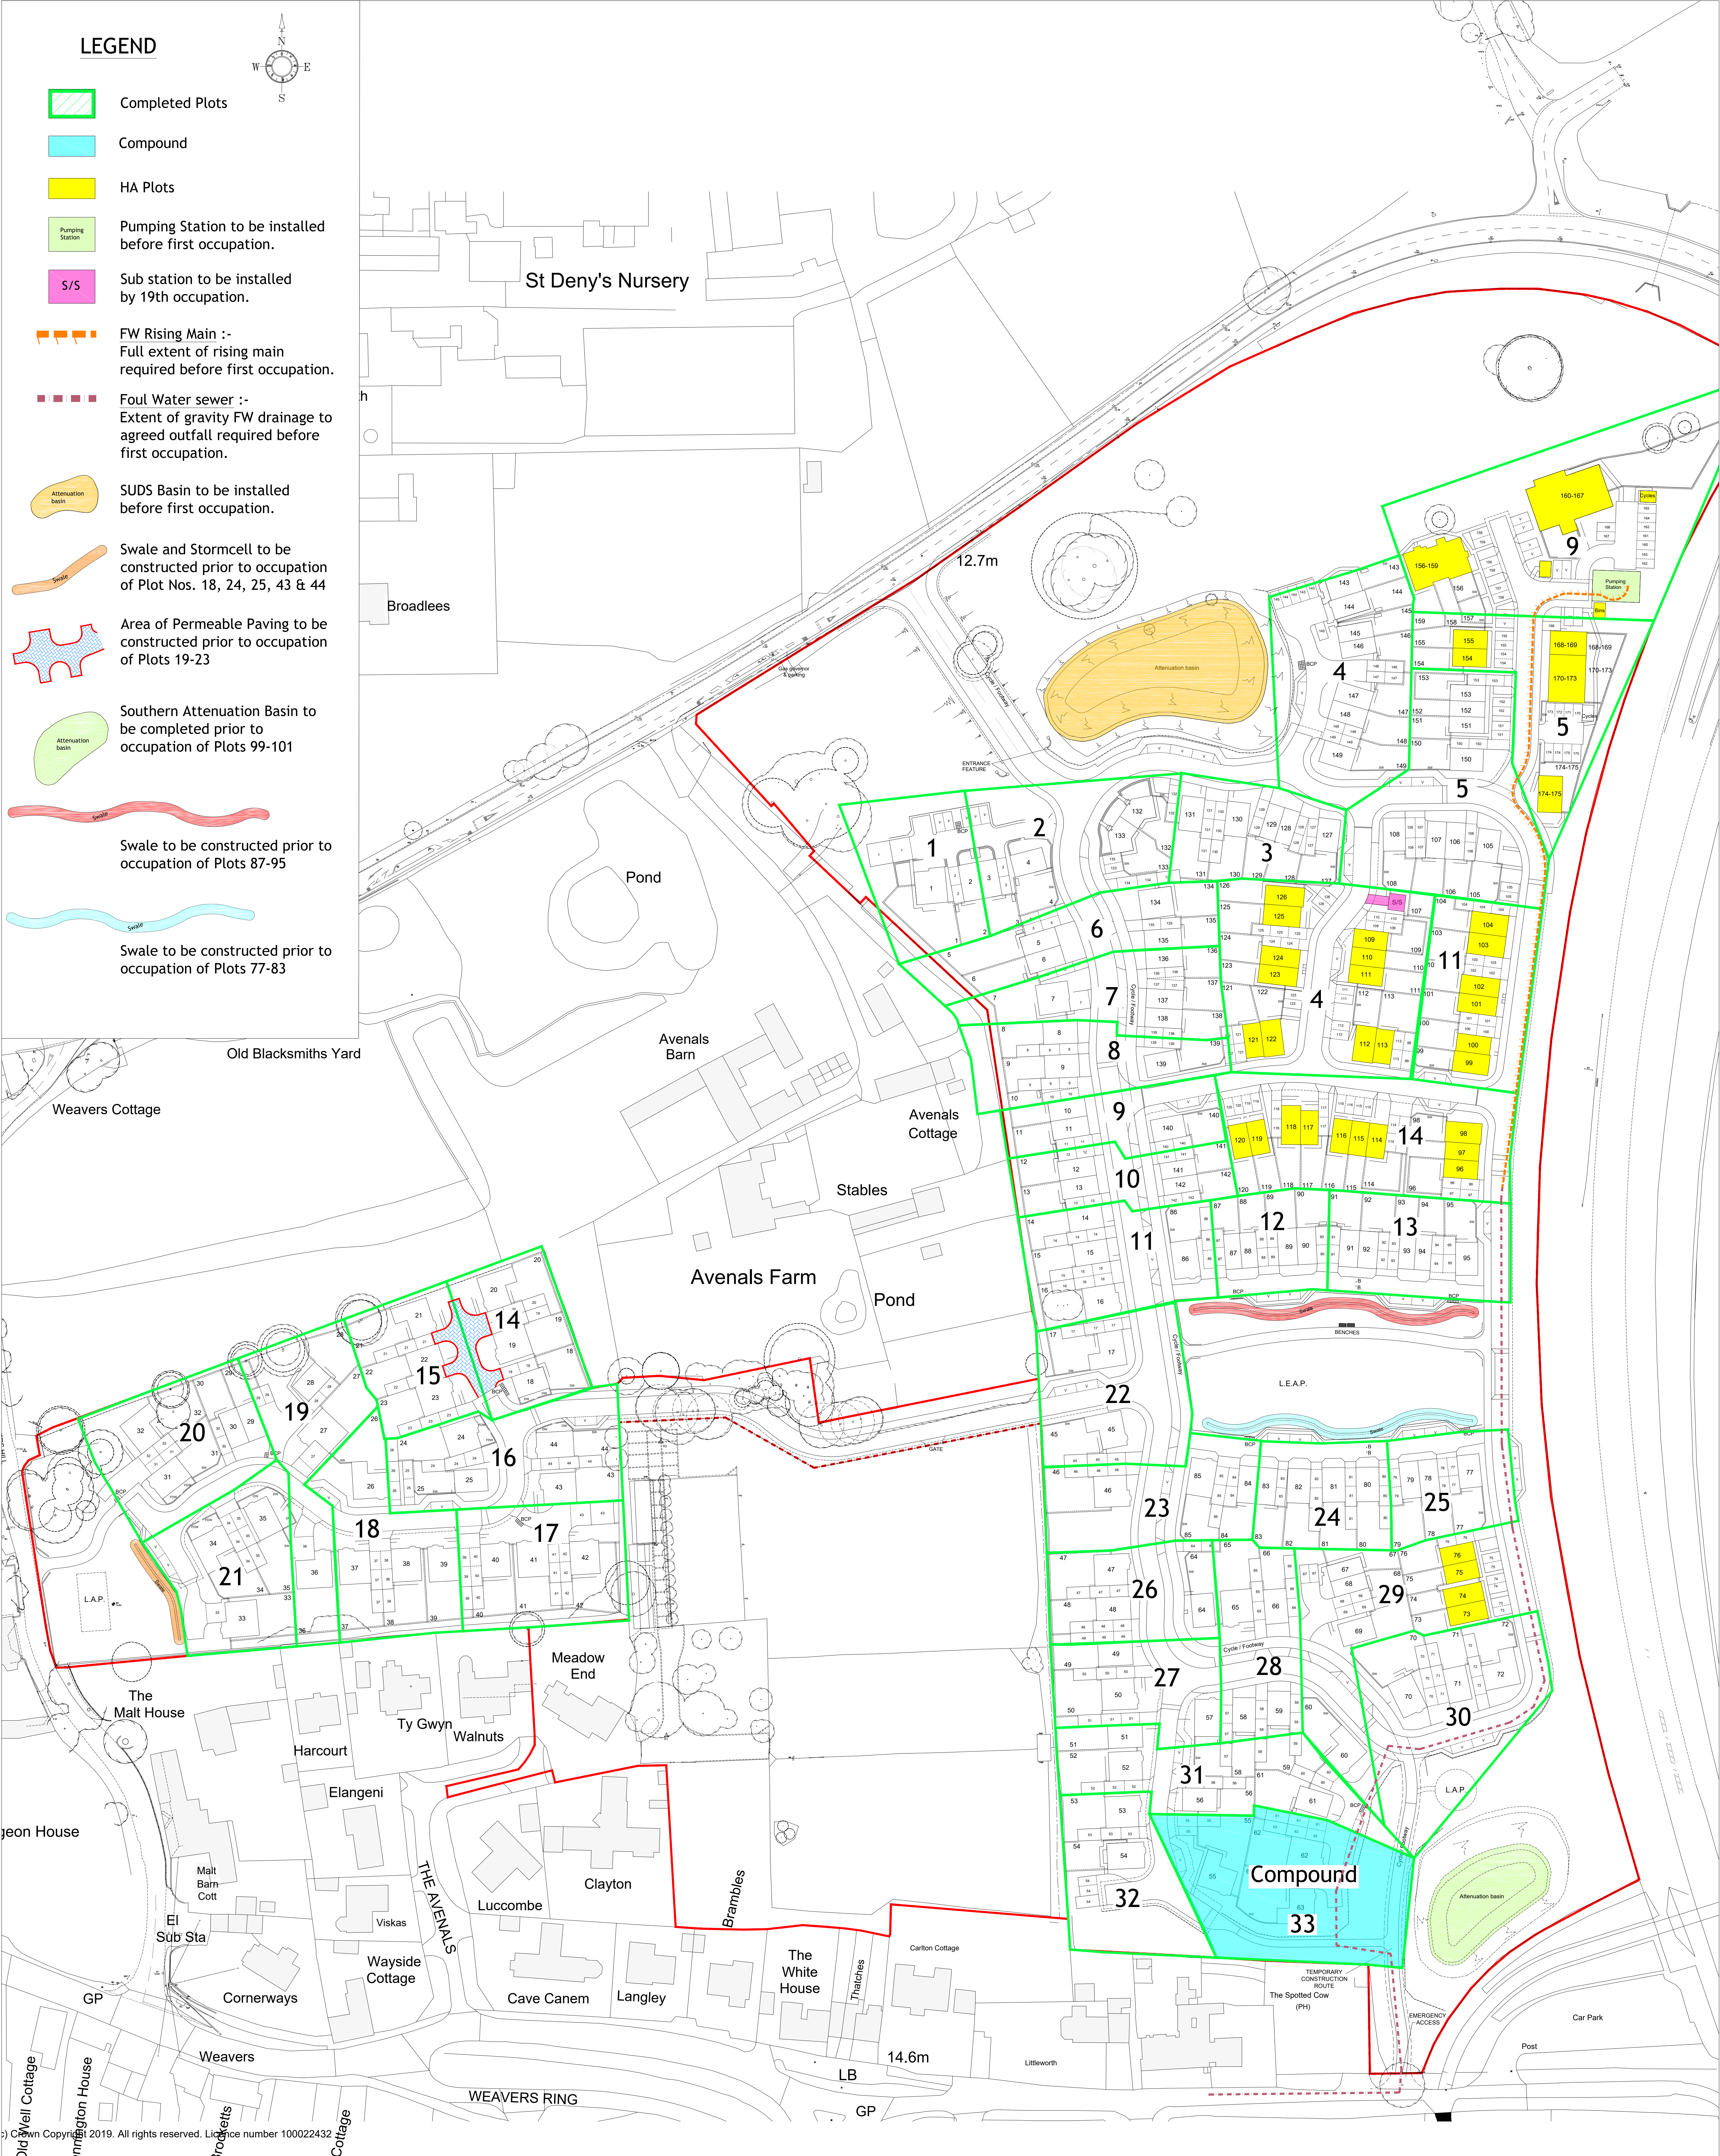

© Crown Copyright 2019. All rights reserved. Licence number 100022432

DIRECTOR APPROVAL

This drawing must be reviewed and approved by the following management:

Managing Director:	_____	Date:	_____
Technical Director:	_____	Date:	_____
Sales Director:	_____	Date:	_____
Construction Director:	_____	Date:	_____
Commercial Director:	_____	Date:	_____
Finance Director:	_____	Date:	_____
Development Director:	_____	Date:	_____
SHE Manager:	_____	Date:	_____

D	28.05.21	Plots 103 & 104 shown as HA.	KS	RA
C	28.05.21	Additional information added to Legend Column.	KS	RA
B	20.05.21	Additional information added to Legend Column.	KS	JW
A	19.05.21	Updated to Numbered build sequence.	KS	CH
Rev	Date	Detail	KS	Drawn/checked

				
Barratt Southern Counties				
Barratt House, Walnut Tree Close				
Guildford, Surrey GU1 4SW				
Project Name				
Water Lane Angmering				
Drawing Title				
Site Execution Plan				
Drawn by	Checked By	Barratt Southern Counties Org No		Rev
KS	-	BH	8150 09c SEP 01	D
Date Created	Orig. size	Scale		
14.01.21	A0	NTS		