




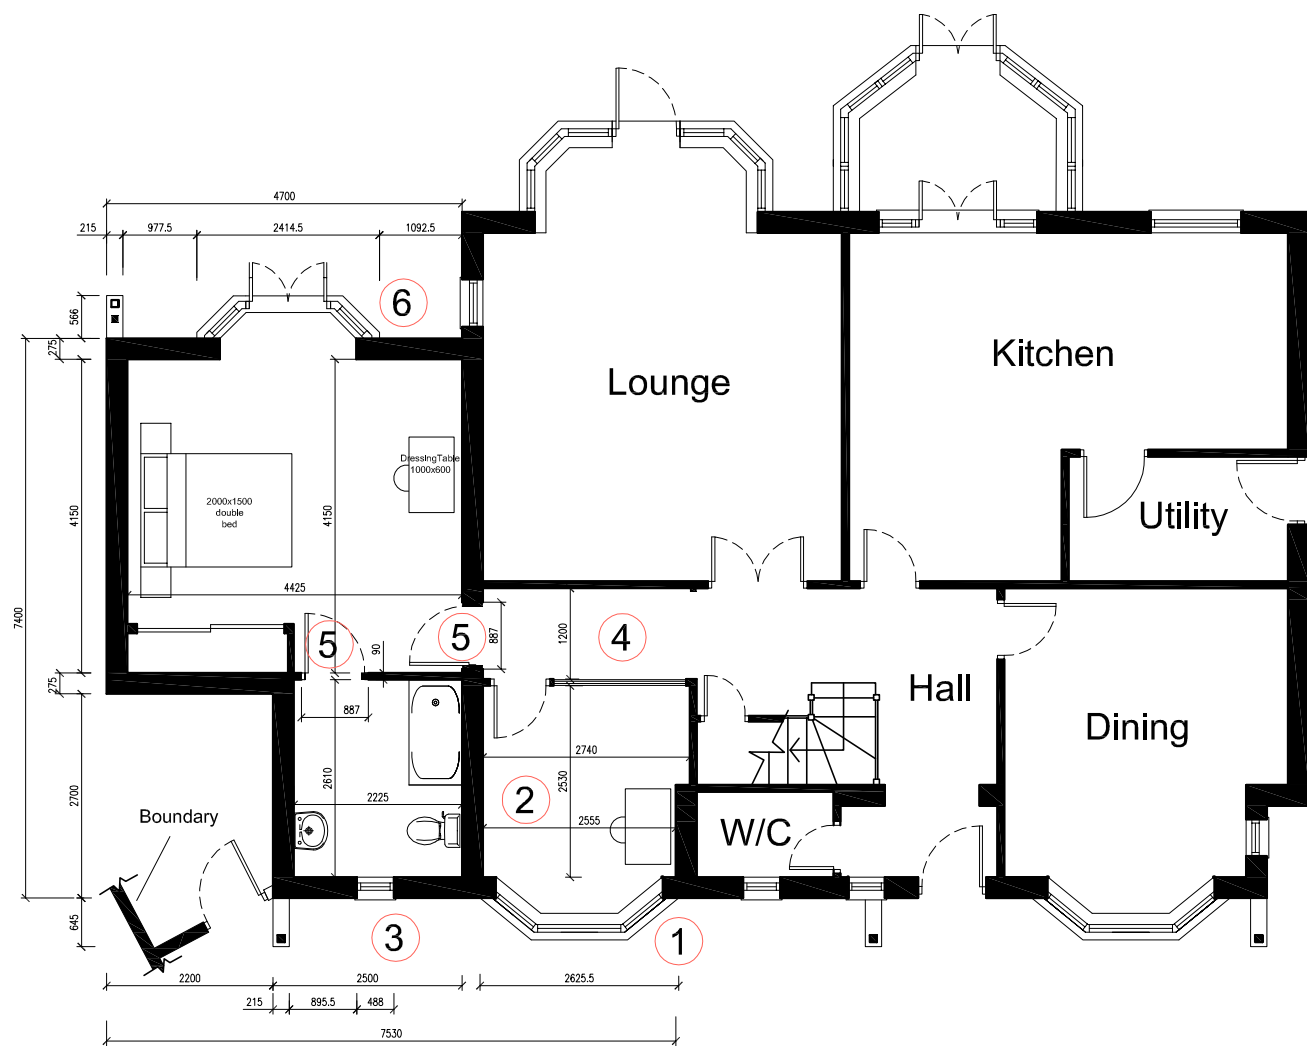

Ground Floor Plan

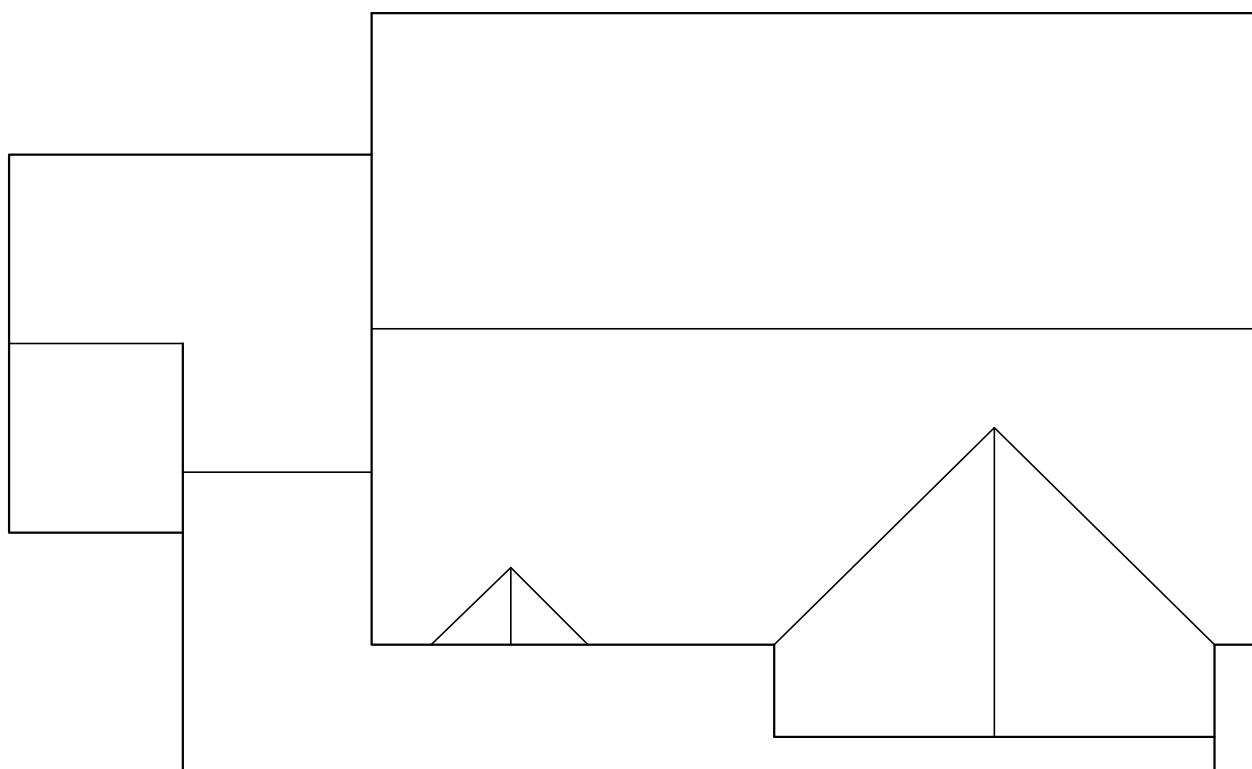



Roof Plan

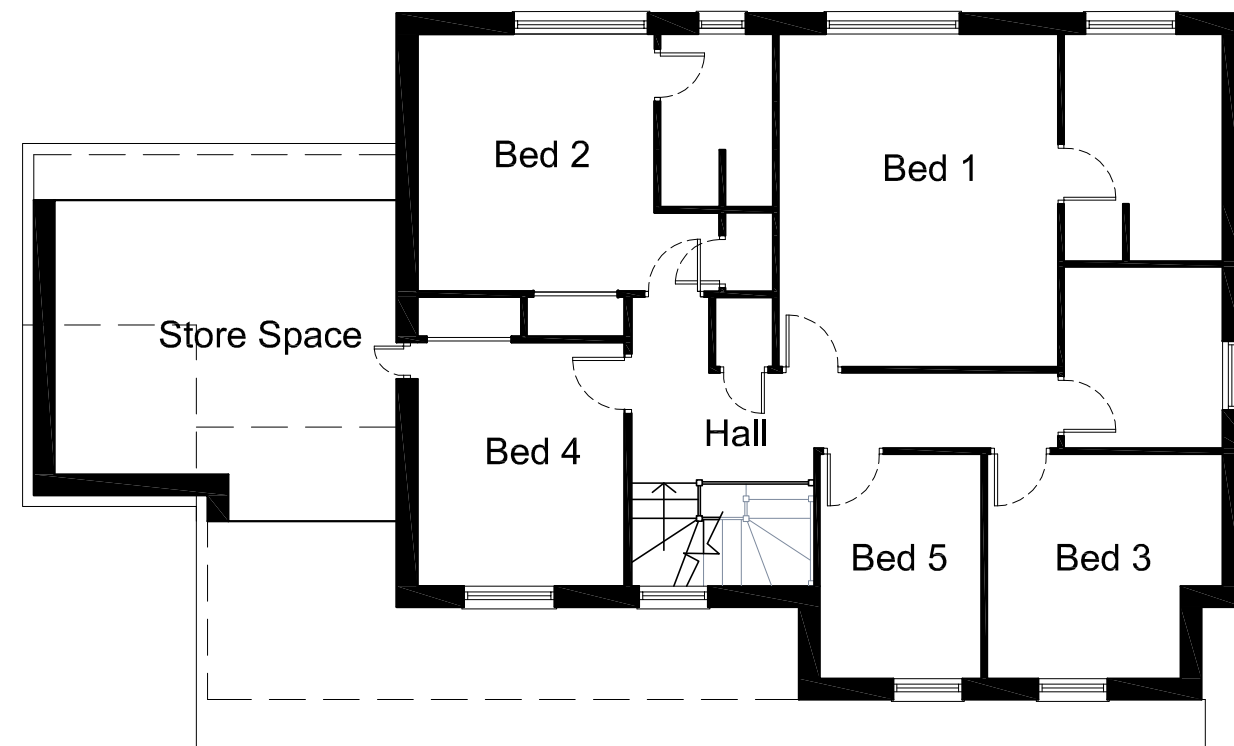

First Floor Plan

- ① Proposed bay window to match existing to the right of the property.
- ② Study area moved down to accommodate new hall for access to the proposed bedroom. Made to be flush with the existing front of the property.
- ③ Proposed en-suite window to match existing ground floor w/c.
- ④ Proposed hall for access to Bedroom. Proposed study wall is to be glass.
- ⑤ Wide door made to be accessible by wheelchair.
- ⑥ Bay door to garden. Made to match style of existing bay windows.

1:100 SCALE

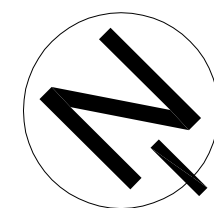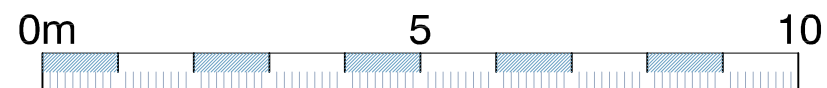

tjo3D

Project Name	Littlefield, Angmering	Scale	1:100 @ A3
Drawing Title	Proposed Plans	Project number	017
Drawing status	Planning	Drawn by	Tom Osborne
Drawing Number	201	Date	26.07.09