





Front Elevation



Rear Elevation

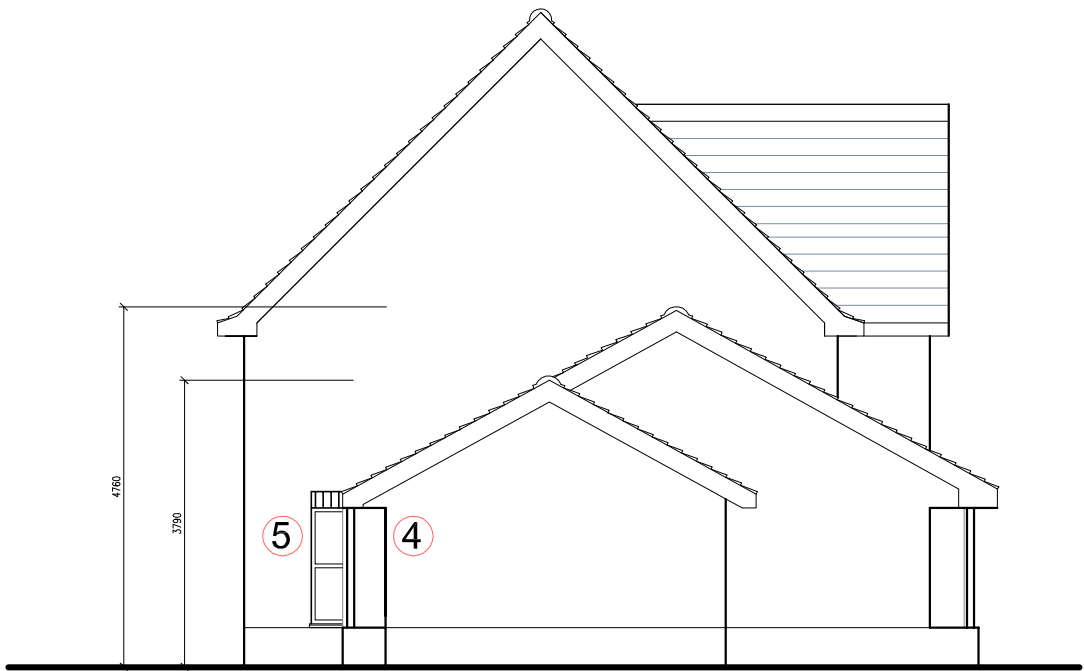


Side Elevation

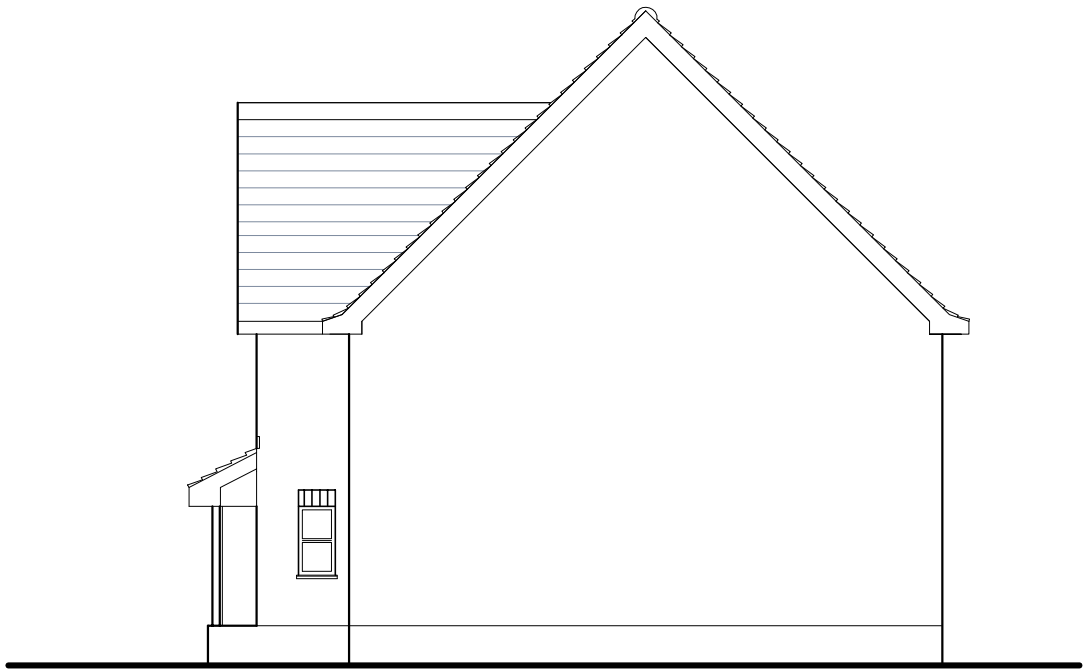

Side Elevation

1:100 SCALE

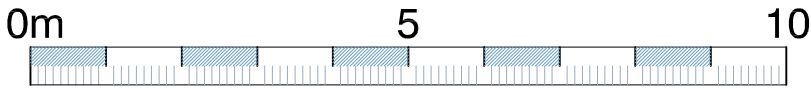

tjo3D

- 1 Proposed gate. see drawing 301.
2 Support for roof to match existing posts.
3 Support post removed to make space for bay window. Roof to be supported by bay window.
4 Roof overhang and support post to match front elevation.
5 Existing window made longer to provide lost light from omitted window.

Project Name	Littlefield, Angmering	Scale	1:100 @ A3
Drawing Title	Proposed Elevations	Project number	017
Drawing status	Planning	Drawn by	Tom Osborne
Drawing Number	202	Date	26.07.09