


STREET SCENE 1 of 3:  
1/100

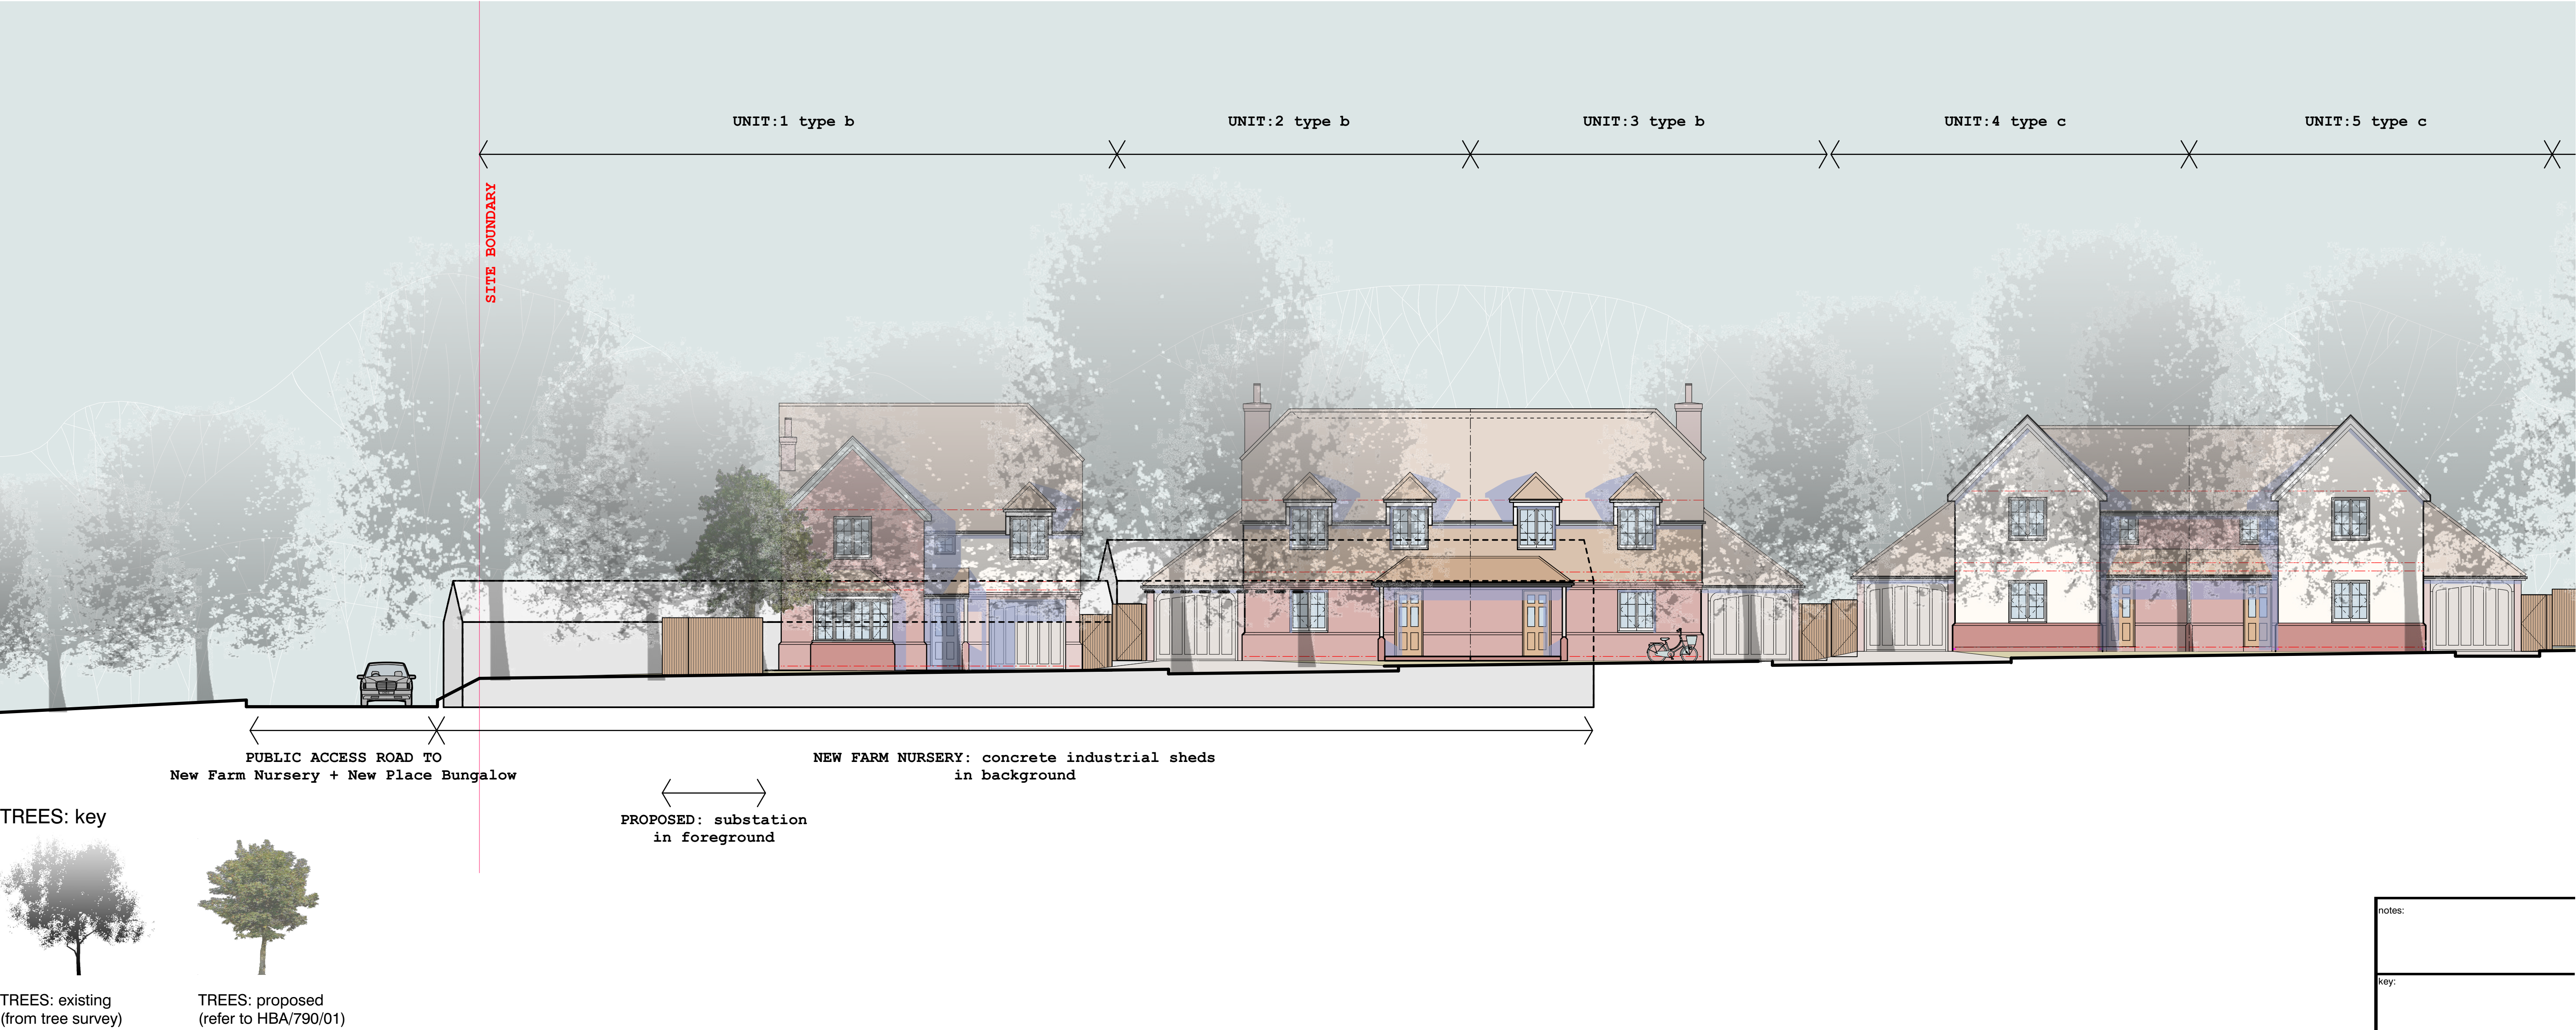

STREET SCENE 1 of 3: NTS.

