



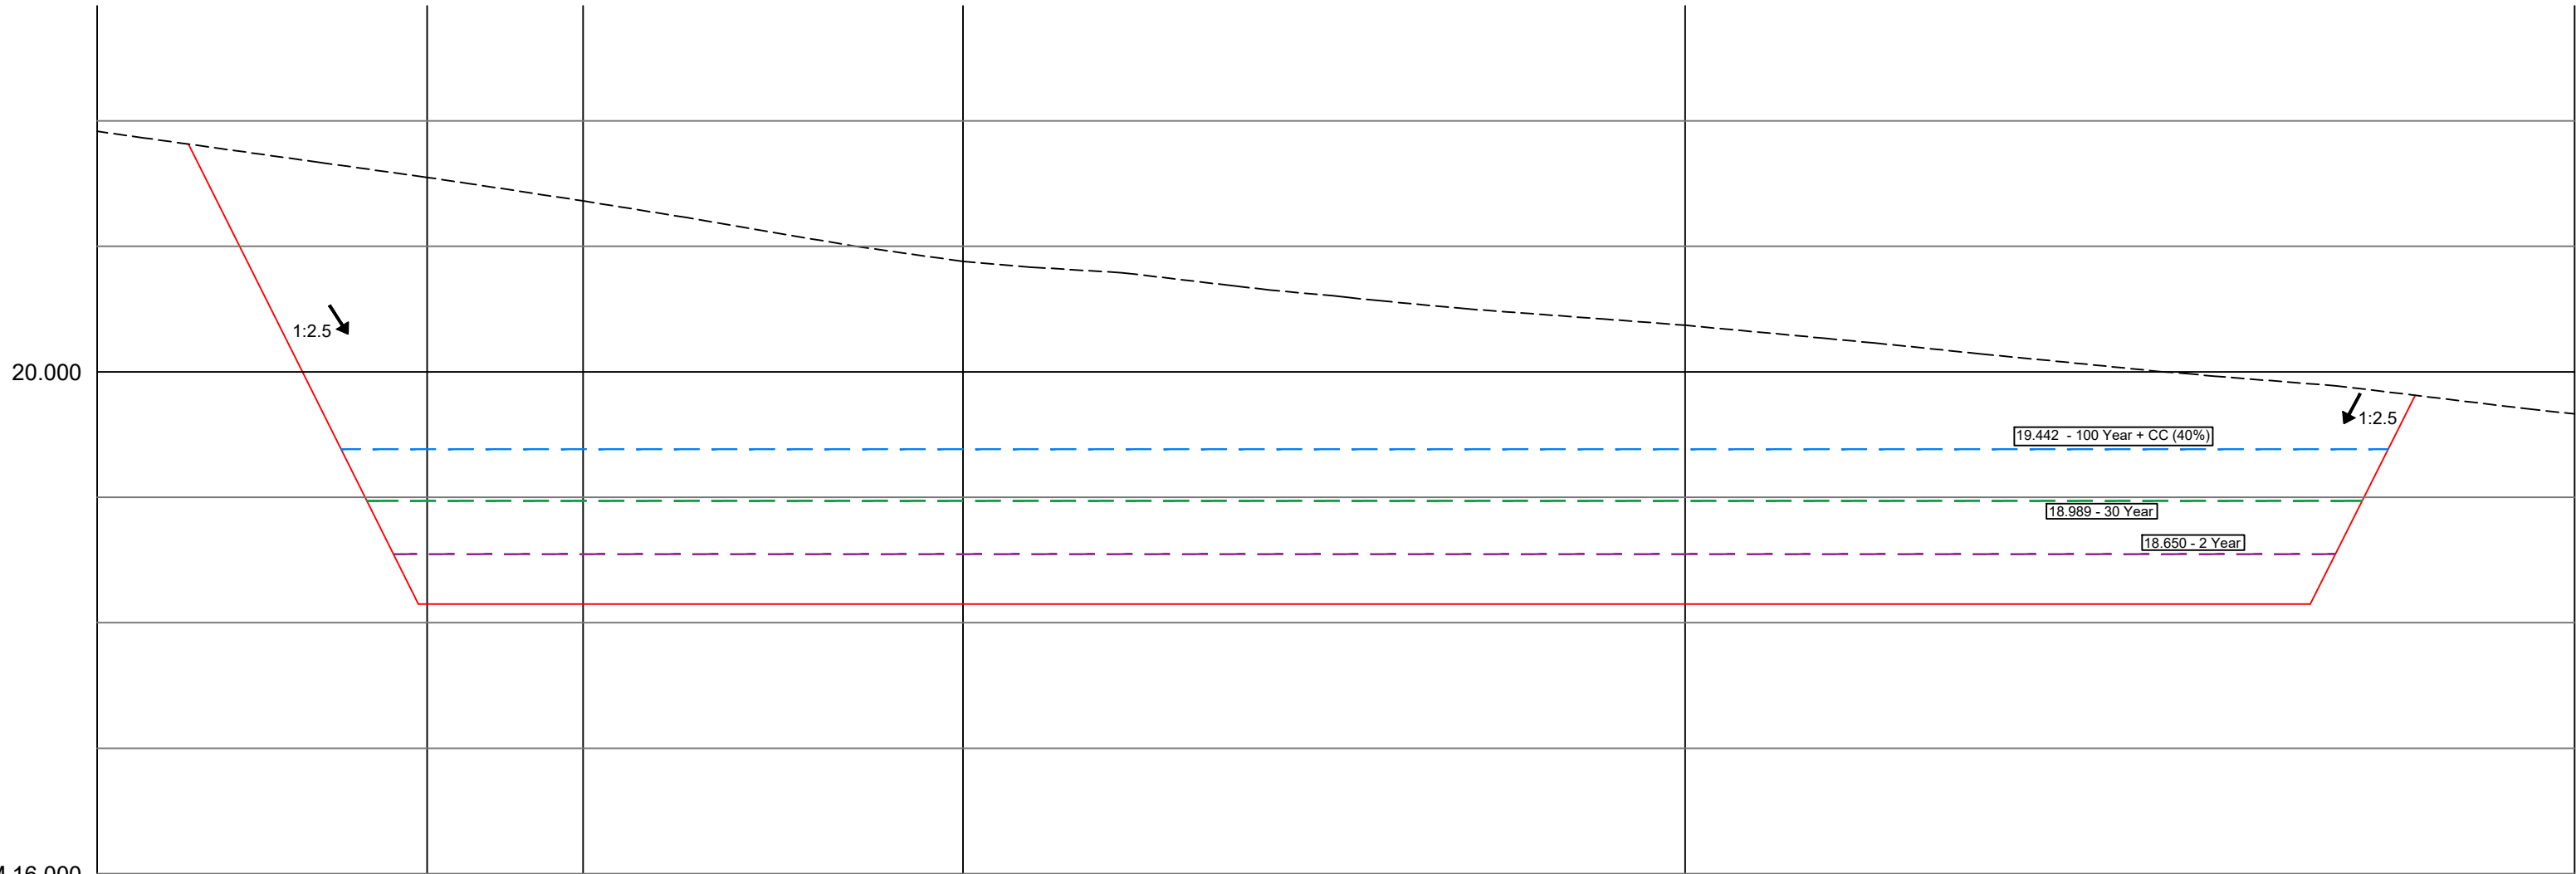


CHAINAGE	0.000																							
POND BED @ 1 IN 2.5 LE																								
EXISTING GROUND MODEL																								
																</								

Attenuation Basin A-A

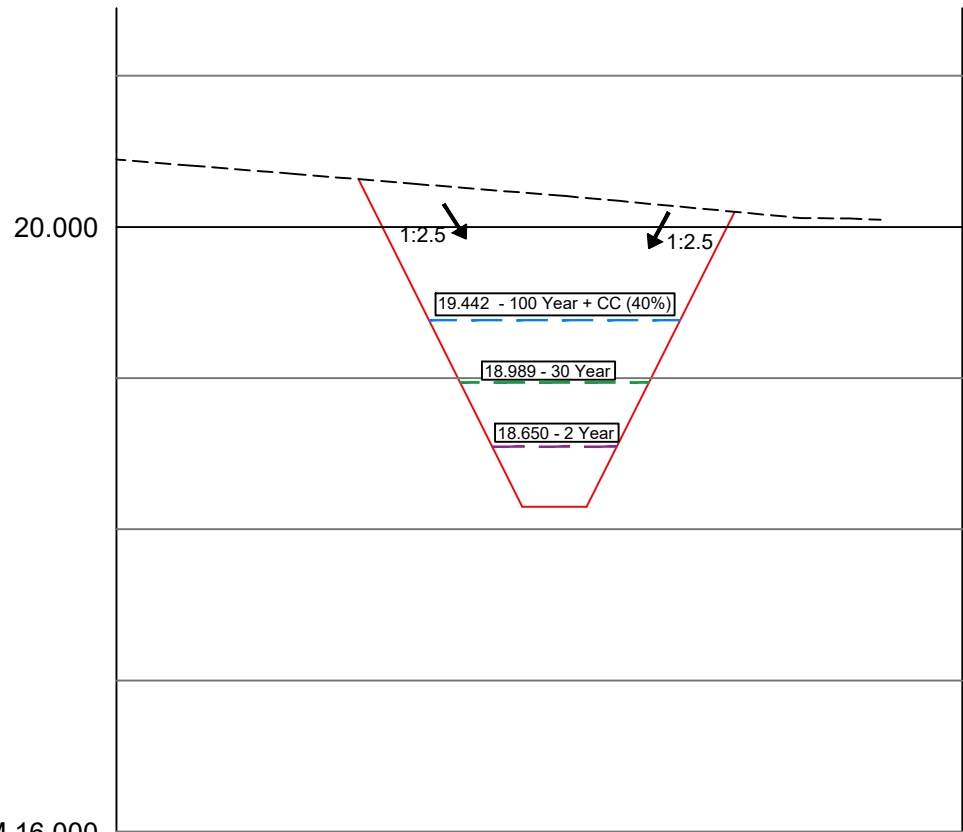


CHAINAGE	0.000	5.000	8.003	10.000	15.000	20.000	25.000	27.964
POND BED @ 1 IN 2.5 LE			20.316	19.517	18.150	18.924		
EXISTING GROUND MODEL	20.447	20.365		20.283	20.201	20.108	20.068	

Attenuation Basin C-C

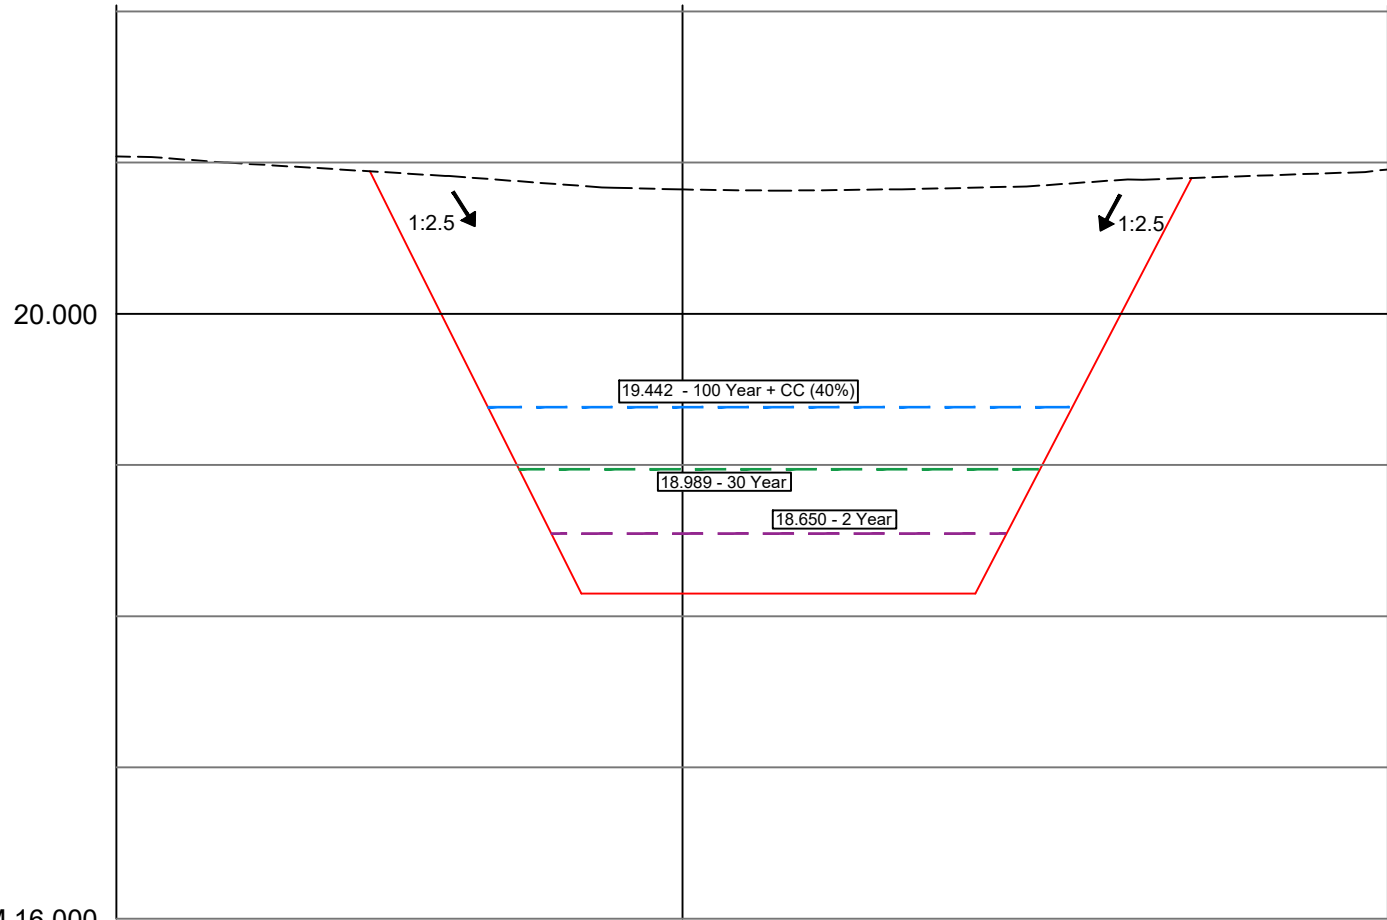

CHAINAGE	0.000	5.000	8.379	10.000	15.000	20.000	25.000	30.000	35.000	35.557	40.000	42.043
POND BED @ 1 IN 2.5 LE			20.943	20.296	18.300	18.150	18.150	18.762	20.685	20.889		
EXISTING GROUND MODEL	21.041	20.984	20.923		20.852	20.819	20.822	20.842	20.895		20.929	20.955

Attenuation Basin B-B

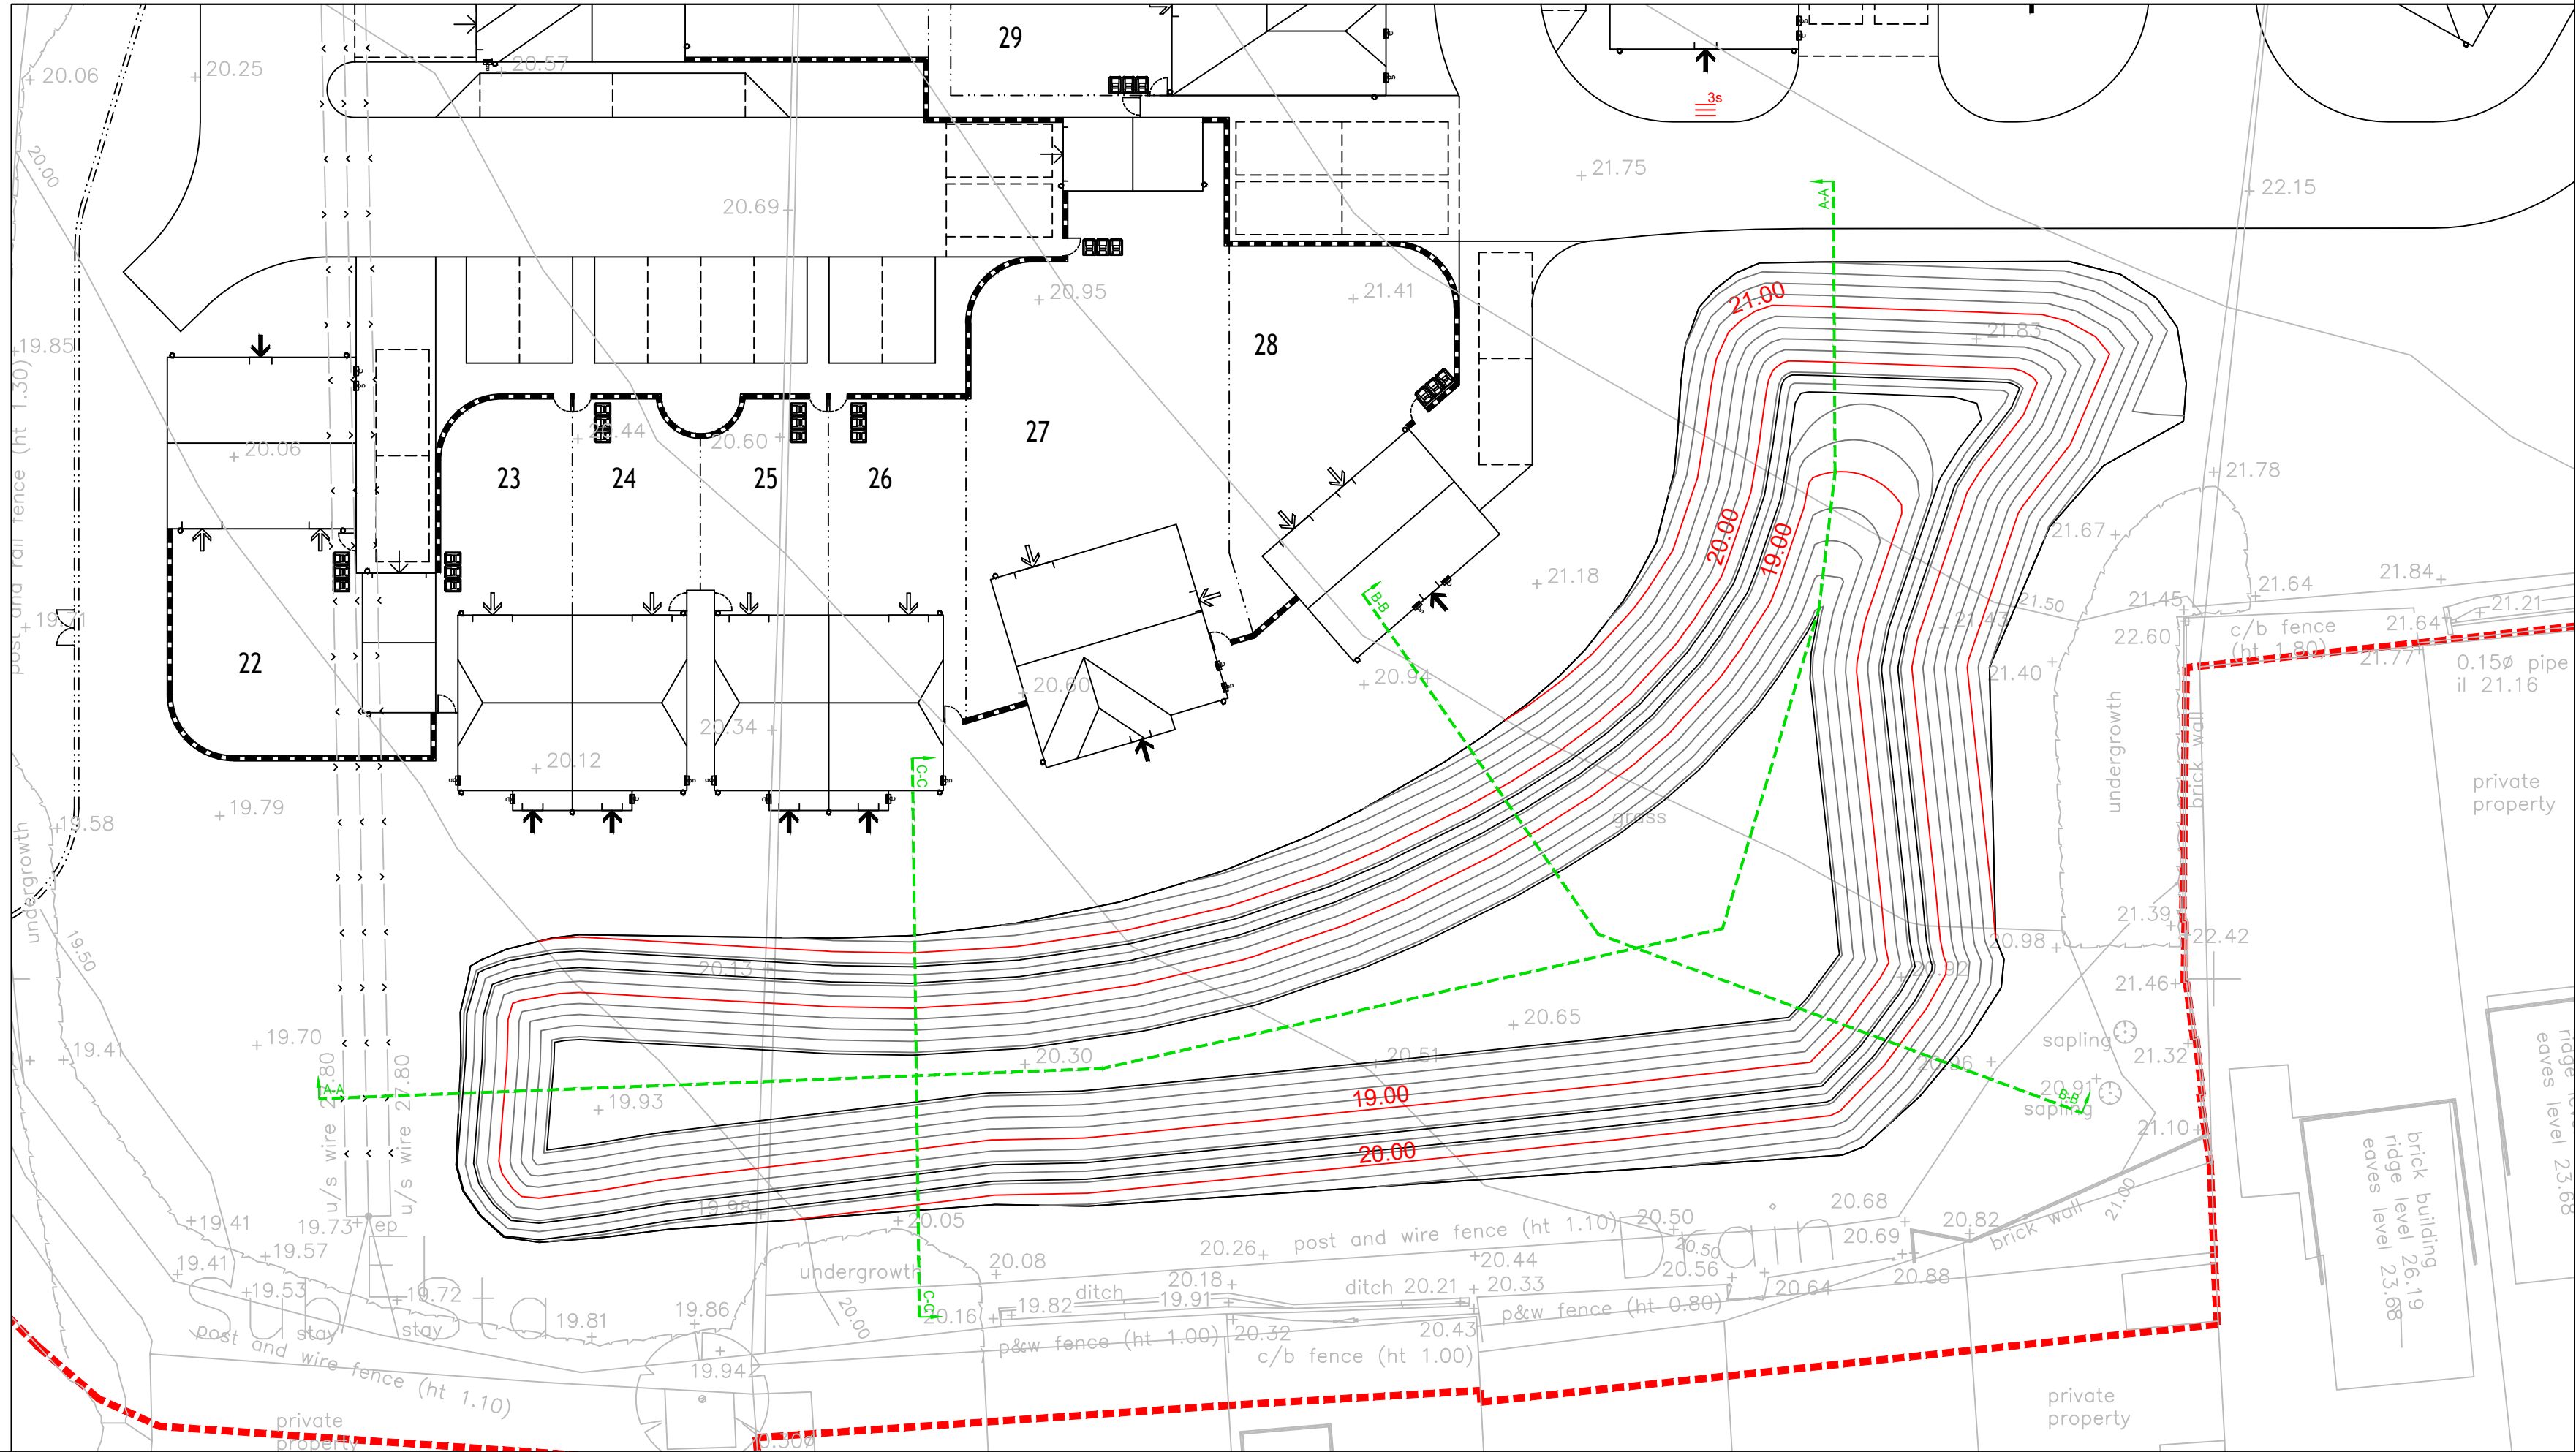

The Contractor is to check and verify in conjunction with the Architects details all setting out points, building and site dimensions, levels and lower level levels of connection points and ensure that they are fully consistent with the contents and requirements of the site investigation report before work starts. The Contractor is to comply in all respects with current building legislation, British Standard specifications, building regulations etc. and/or as is specifically stated on this drawing.

This drawing is not intended to show details of ground conditions or ground contaminants. Each area of ground relied upon to support any structure dependent (including drainage) must be investigated by the Contractor any areas of formation for said structures which do not accord with the anticipated conditions as described in the site investigation report are to be remediated notified to the Engineer, where applicable. Any suspect that ground or ground contaminants or within the ground should be further investigated by a suitable geotechnical expert.

Where existing trees are shown to be retained they should be subject to a full Arboricultural inspection for safety. All trees are to be planted as to ensure they are a minimum of 5 metres from buildings and 3 metres from drainage and services, where applicable. A foundation is to be provided to accommodate the proposed tree planting, where applicable.

© This drawing and the building works depicted are the copyright of Banners Gate Ltd and may not be reproduced or amended except by written permission. No liability will be accepted for amendments made by other persons.

A	Basin shape and Embankments updated to suit latest strategy barriers to basin @ 1 in 2.5	08.01.2021	LH
Rev	208.3609	28.10.2020	JL
	Description	Date	By

Client	Project	Title
PERSIMMON Together, we make a home	Dappers Lane, Angmering, West Sussex	Attenuation Basin Cross Sections

Drawing Status	PRELIMINARY
Scale	A1 @ 1:250 Horiz & 1:500 Vert
Drawn	LH
Date	October 2020
File	20079/dwgs/civils/current
Drawing	20079 - 210 Rev A

BANNERS GATE
CIVIL, STRUCTURAL & ARCHITECTURAL DESIGN SERVICES
15-17 Birmingham Street, Halesowen, West Midlands B63 3NH
Tel: 0121 687 1800 Fax: 0121 687 1801
E-mail: mail@bannersgate.com