
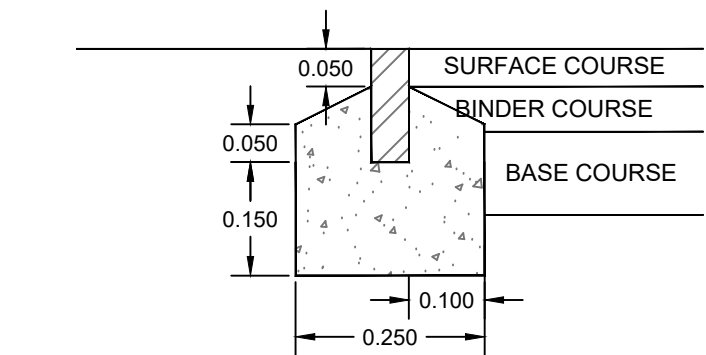


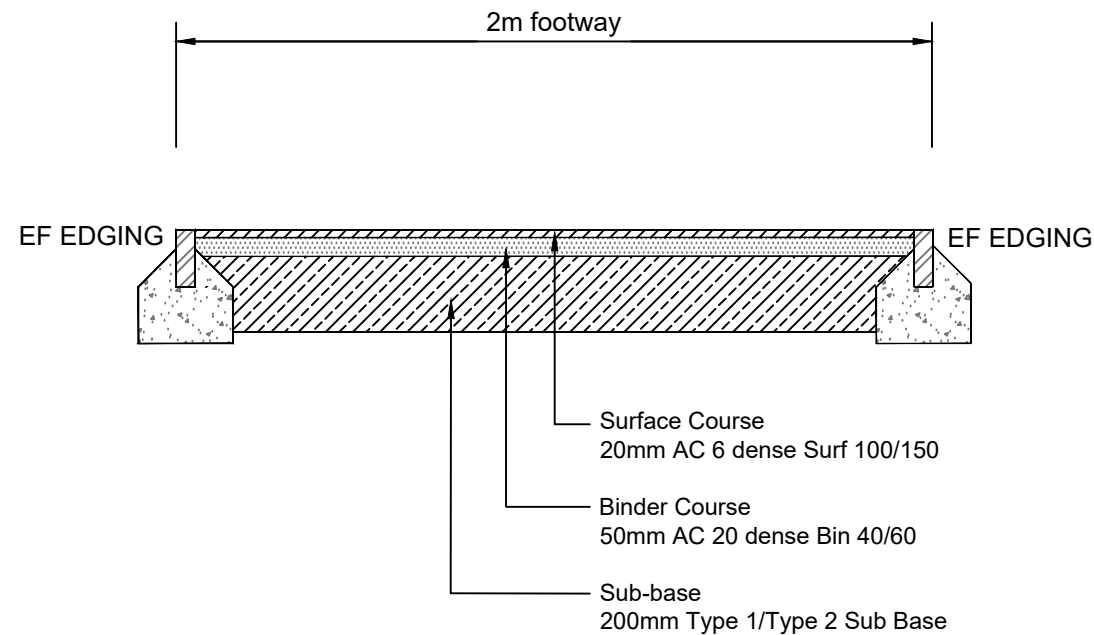

EF EDGING KERB
50x150mm PCC flat top edging to BS EN 1340 bedded with ST1 concrete foundation. 150mm type 1 sub-base required beneath kerb bed and will extend back 150mm past the back kerb haunch.

The Contractor is to check and verify in conjunction with the Architects details all setting out points, building and site dimensions, levels and sewer invert levels at connection points and ensure that they are fully conversant with the contents and requirements of the site investigation report before work starts. The Contractor is to comply in all respects with current building legislation, British Standard Specifications, Building Regulations etc., whether or not specifically stated on this drawing.

This drawing is not intended to show details of ground conditions or ground contaminants. Each area of ground relied upon to support any structure depicted (including drainage) must be investigated by the Contractor any areas of formation for said structures which do not accord with the anticipated conditions as described in the site investigation report are to be immediately notified to the Engineer, where applicable. Any suspect fluid ground or ground contaminants on or within the ground should be further investigated by a suitable expert. Any earthworks shown indicate typical slopes for guidance only and should be investigated further by a suitable geotechnical expert.

Where existing trees are shown to be retained they should be subject to a full Arboricultural inspection for safety. All trees are to be planted so as to ensure they are a minimum of 5 metres from buildings and 3 metres from drainage and services, where applicable. A foundation is to be provided to accommodate the proposed tree planting, where applicable.

© This drawing and the building works depicted are the copyright of Banners Gate Ltd and may not be reproduced or amended except by written permission. No liability will be accepted for amendments made by other persons.

-	First Issue	17.03.21	LH
Rev.	Description	Date	By

Drawing Status

PRELIMINARY

Subject to WSCC approval as part of ongoing consultations and design checks. Amendments may be requested.

Client

**PERSIMMON**
Together, we make a home

Project

Dappers Lane, Angmering,
West Sussex

Title

Footpath Construction Detail

**BANNERS GATE**

CIVIL, STRUCTURAL & ARCHITECTURAL DESIGN SERVICES
10-11 Birmingham Street, Halesowen, West Midlands B63 3HN
Tel: 0121 687 1500 Fax: 0121 687 1501
E-mail: mail@bannersgate.com

Scale	A3 @ 1:20	Drawn	LH
Date	March 2021	Checked	
File	20079/Dwgs/Civils	Drawing	20079 - 327