




Orientation of site has not been checked, design subject to check before installation

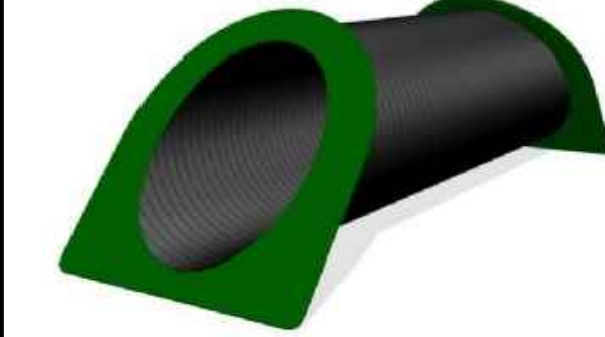


Tunnel - MFIAGT30

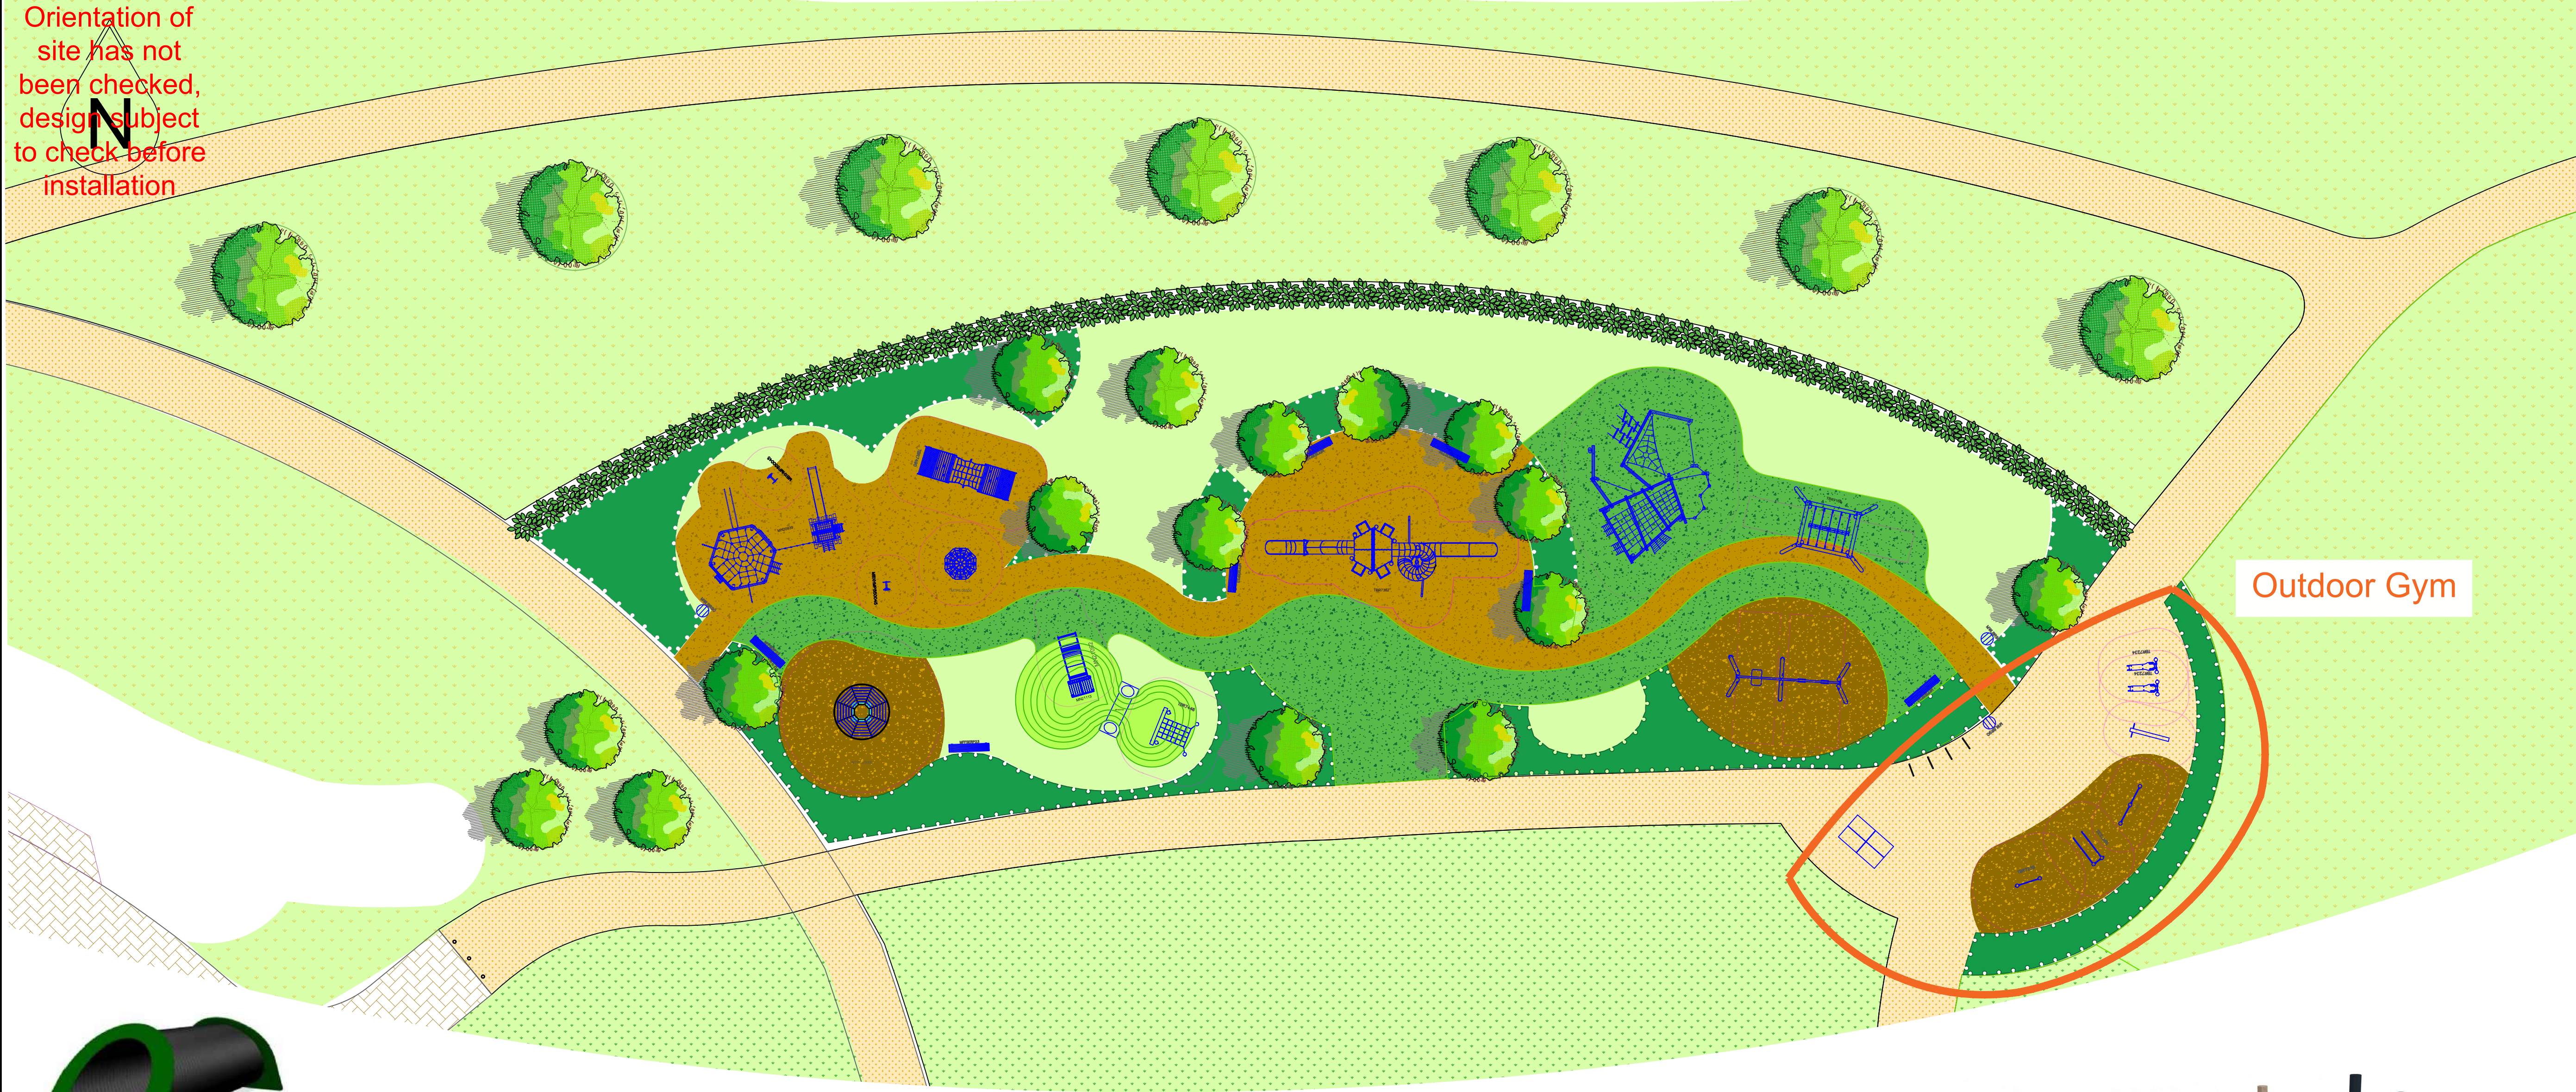

Play Unit - TBR7382

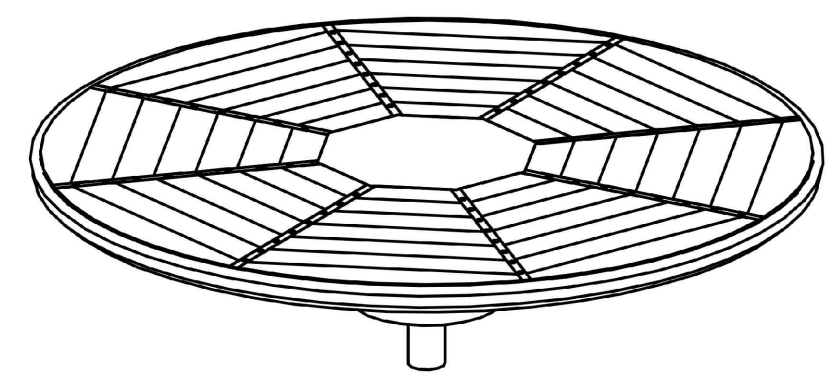

Spinning Disc - MTP7.25000

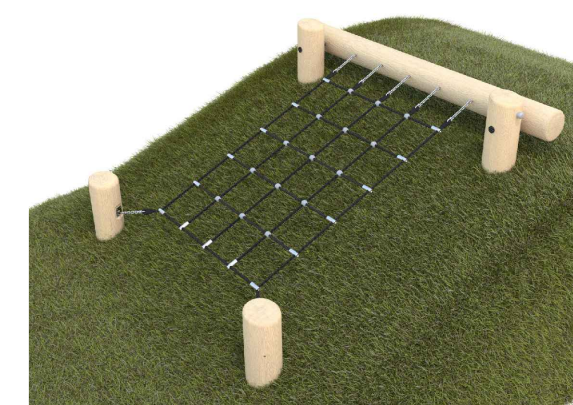

Embankment Net - TBR7446



Play Houses - TBR7490




Play Unit - MN20939



Double Bay Swing - TBR7164-JJD



Slide and Platform - MN21092 & MN21113

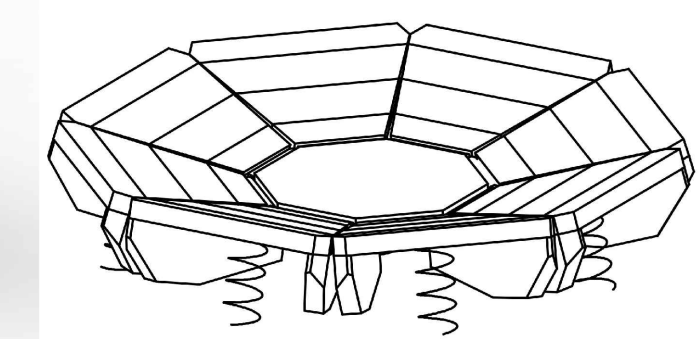

Bouncing Flower - MTP6.06500



Talk Tubes - MBX/HMP850045



Climbing Unit - MN0102-049-001



Rope Swing - TBR7168

Outdoor Gym



Miracle Design & Play

TEL: ++44 (0)1604 658240
E-MAIL: sales@miracledandp.co.uk
WEB: www.miracledesignandplay.co.uk

PROJECT TITLE:
Angmering

SHEET TITLE: **Nature Playscape Proposal**

- KEY:
-  1m High, 1.2m Wide Self Closing Bowtop Gates, Galvanised and Powder Coated Yellow
 -  1m High Bowtop Fencing, Galvanised and Powder Coated Green

- Surfacing:
-  Timber Edging to perimeter of Surfacing
 -  PCC Edging to perimeter of Surfacing
 -  Brown Rubber Mulch Safety Surfacing
 -  Acorn Brown Rubber Mulch Safety Surfacing
 -  Green Rubber Mulch Safety Surfacing
 -  Loose Play Bark Safety Surfacing
 -  Pathway by Client
 -  Grass Mounds by Client
 -  Existing Grass
 -  Macadam Surfacing by Client
 -  Grass Mat Safer Surfacing: 100mm Thick Grass Tufts 1.5m x 1.5m (10' x 10' 3.94')

- Landscaping:
-  Trees by Client
 -  Planting by Client

Equipment Fall Zone (No safety surfacing required if located on well maintained turf and under 1.5m CPH)

REVISIONS		
Issue	Description	Date
F	Revised as per comments	26/05/26
E	Play Units Swapped	21/04/26
D	Revised Equipment	11/09/24
C	Revised as per latest landscape architect plan	06/09/23
B	Revised as per clients comments	16/06/23
A	Revised as per meeting	06/03/23

DRAWN BY: **J.Gaskin**

REVISED BY: **O.Ewen**

CHECKED BY: **L.White-Robinson**

SCALE: **1:200 @A1** ISSUE: **F**

CLIENT: **Cala Homes**

DRAWING NO: **Q8875_F**

DATE: **31/01/23**

© 2022 MIRACLE DESIGN AND PLAY LTD, "ALL RIGHTS RESERVED, THIS DRAWING MAY NOT BE REPRODUCED, TRANSMITTED OR STORED IN WHOLE OR IN PART WITHOUT OUR WRITTEN CONSENT"