



012

DRAWING FOR PLANNING PURPOSES ONLY.
WORK TO FIGURED DIMENSIONS ONLY.
ALL DIMENSIONS ARE IN MILLIMETRES (mm)
UNLESS NOTED OTHERWISE.

NOTES

1. This drawing is to be read in conjunction with all relevant Architects, Engineer's and Specialists drawings and their respective Specifications.
2. All work to comply with the relevant British Standards, Codes of Practice and the Building Regulations.
3. Any discrepancies between all working drawings specifications and schedules of all disciplines to be immediately notified to CTP for clarification/correction prior to construction of relevant structure.



P2	PRELIMINARY	19.06.15 PMH
P1	PRELIMINARY	15.06.15 PMH
REV	AMENDMENTS	DATE CHK
Drawn by:	AM	DATE: JUNE '15 CIVIL



Sunfolk House, 154 High St.
Surrey, Kent, TN13 1XE.
Telephone 01732 740195
www.ctp-uk.com
Twitter: @CTPEngineers

Project Title:
**LAND WEST OF MILL LANE
RUSTINGTON
WEST SUSSEX**

Drawing Title:
SITE SURVEY

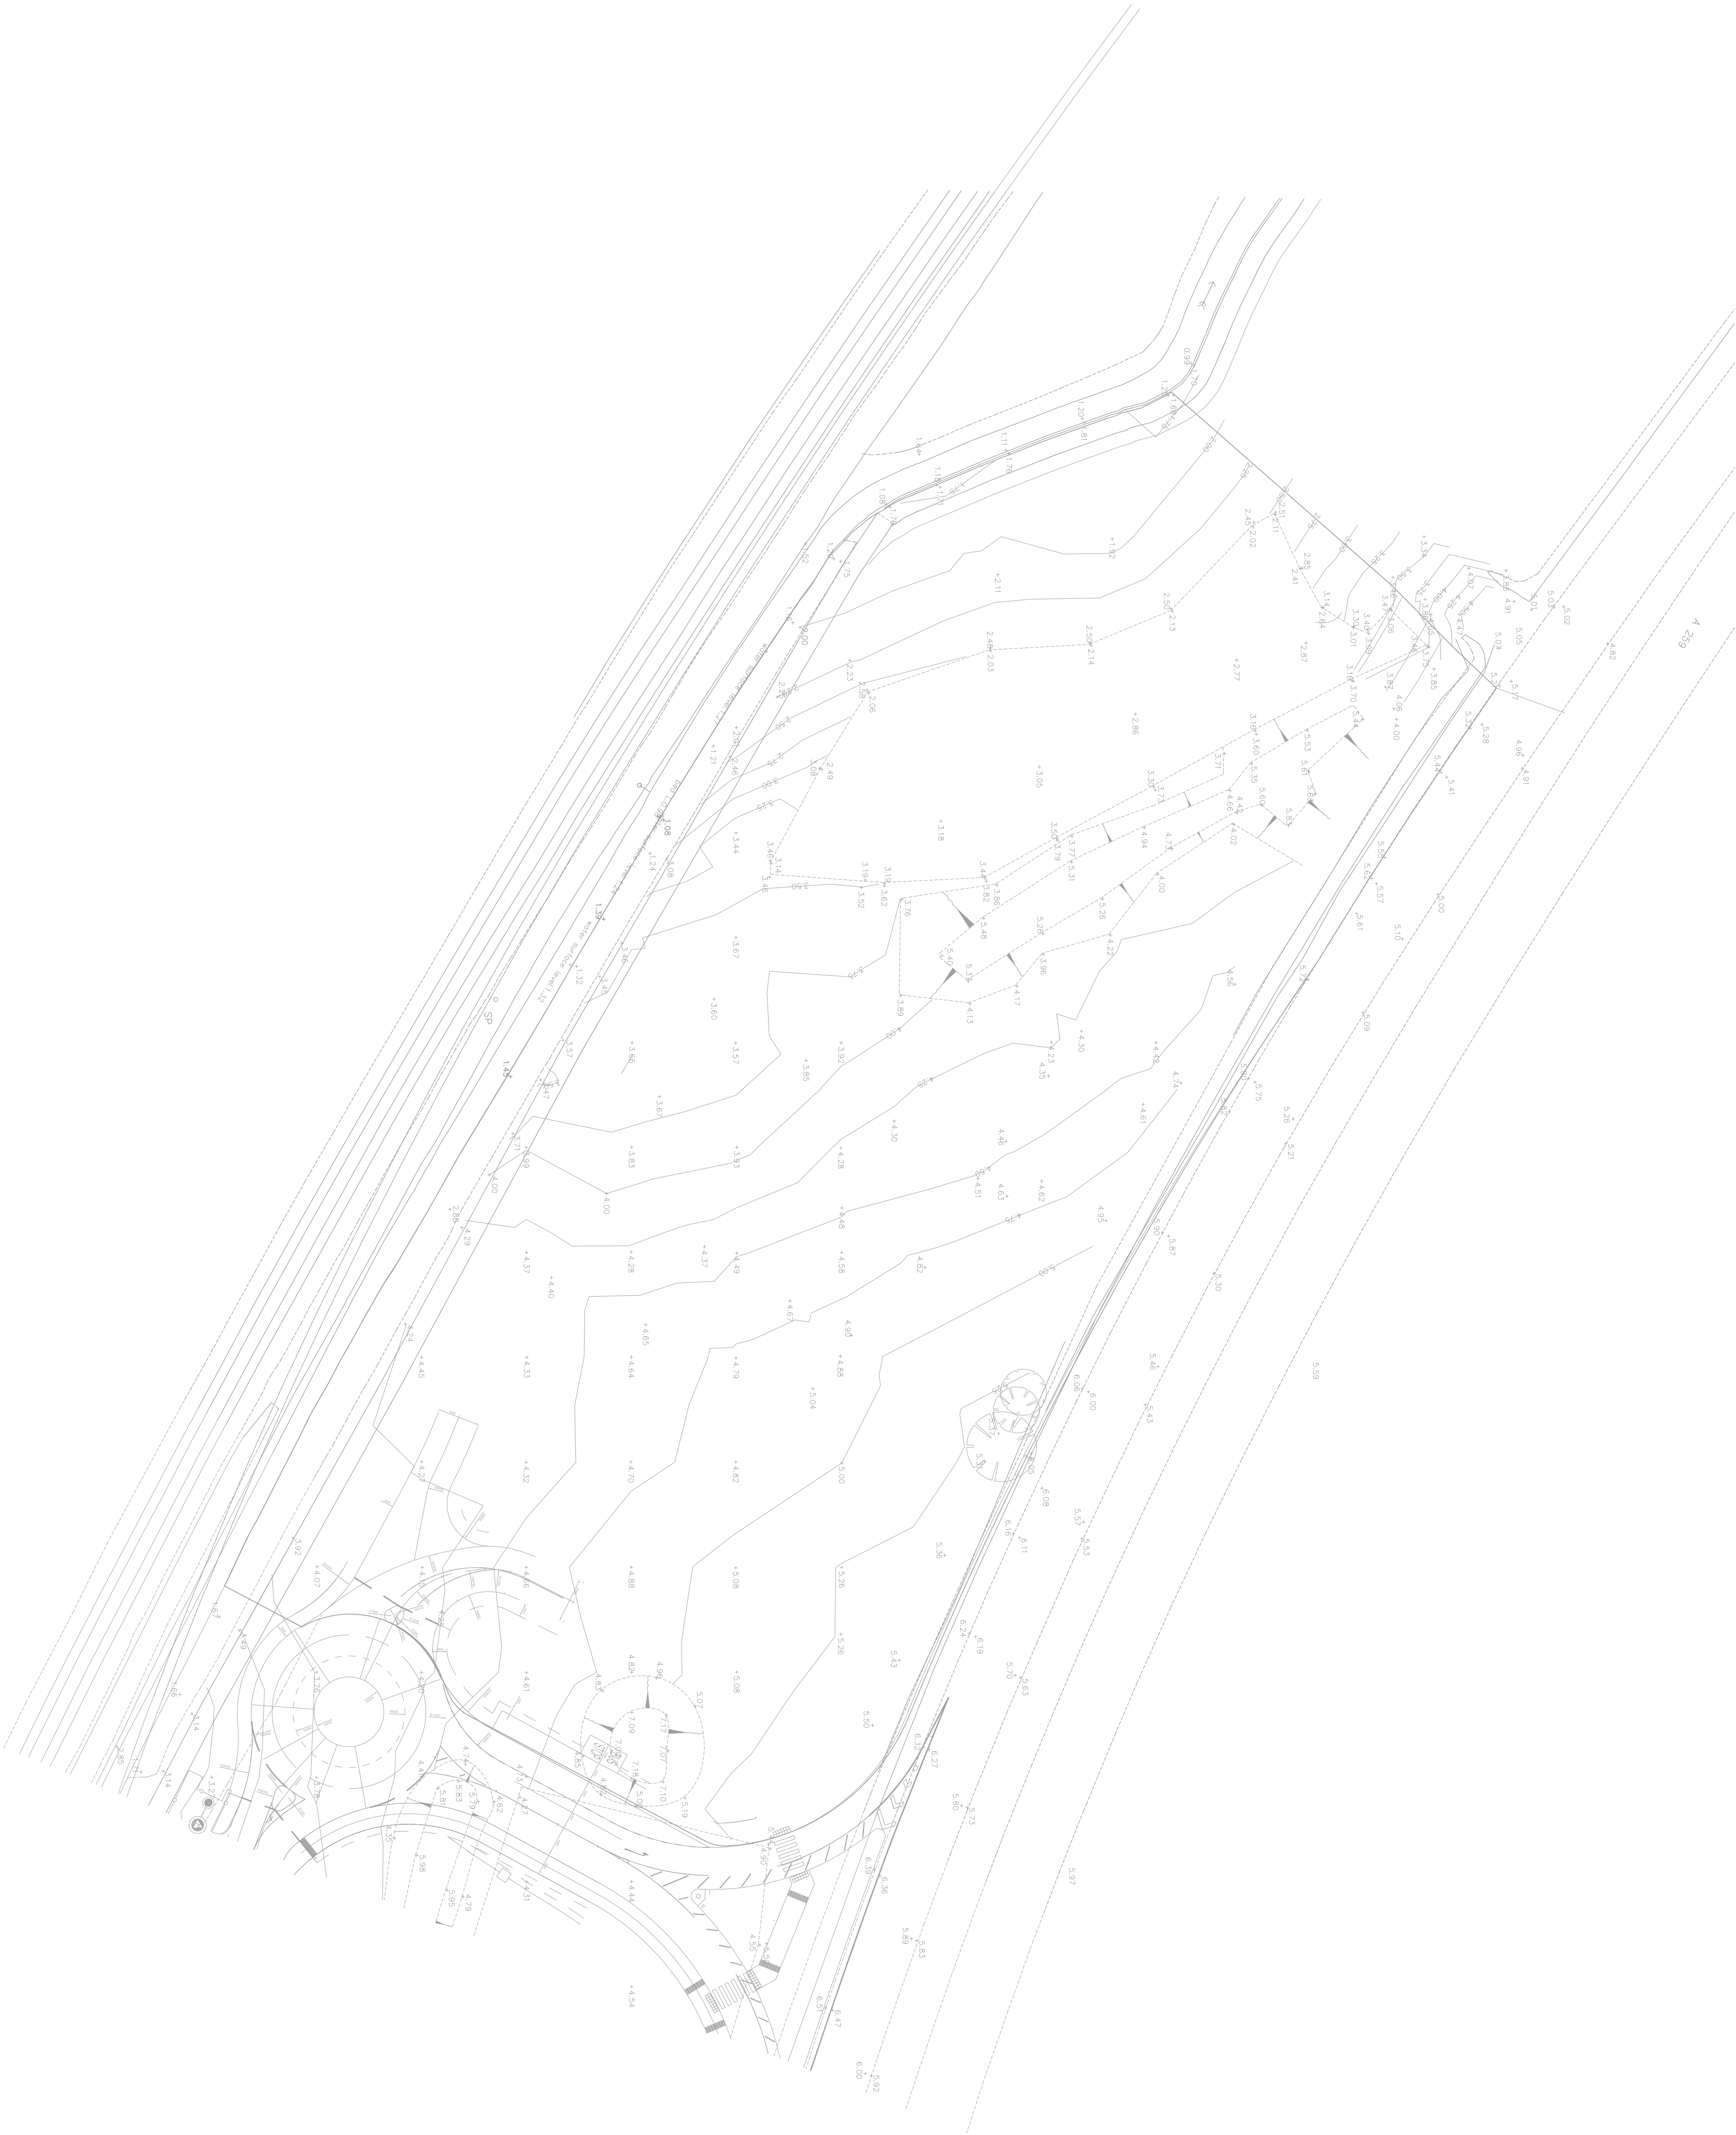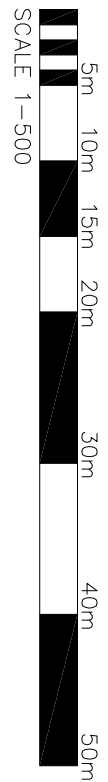

A2078-SK1611

Scale: 1:500
Drawing: P2