

Sheet 01 Sheet 02

platanus; RPA radius min. 5.7 m
platanus; RPA radius min. 6.6 m
latanus; RPA radius min. 6.3 m
latanus; RPA radius min. 11.4 m

T28 - *Ulmus* sp.; RPA radius min. 3.0 m
TG26 - *Ulmus* sp.; RPA radius min. 3.3 m

T21 - *Prunus* sp.; RPA radius min. 5.4 m

T03 - *Cupressus* sp.; RPA radius min. 4.2 m

T07 - *Tilia* sp.; RPA radius min. 12 m

TL25 - *Tilia* sp.; RPA radius min. 6.6 m

SH24 - Native Understorey Shrubs:
Sambucus nigra;
Ulmus sp.;
Acer pseudoplatanus;
RPA radius min. 1.8 m

TL01 - *Cupressus* sp.; RPA radius min. 3.0 m

T09 - *Salix caprea*.; RPA radius min. 4.8 m

T08 - *Acer pseudoplatanus*;
RPA radius min. 7.8 m

TL02 - *Cupressus* sp.; RPA radius min. 2.1 m

T04 - *Chamaecyparis lawsoniana*;
RPA radius min. 5.7 m

T06 - *Catalpa bignonioides*; RPA radius
min. 3.0 m

T05 - *Cupressus* sp.; RPA radius min. 3.3 m

SH13 - Mixed Species Scrub:
Acer pseudoplatanus;
Rubus fruticosus;
Sambucus nigra;
RPA radius min. 1.2 m

T19 - *Crataegus monogyna*.; RPA radius min. 3.6 m

Sheet 01 Sheet 02

TG17 - *Crataegus monogyna*.; RPA radius min. 2.4 m

T18 - *Prunus cerasifera*.; RPA radius min. 3.9 m

TL16 - *Cupressus* sp.; RPA radius min. 2.7 m

SH13 - Mixed Species Scrub:
Acer pseudoplatanus;
Rubus fruticosus;
Sambucus nigra;
RPA radius min. 1.2 m


TG15 - *Picea* sp.; RPA radius min. 1.5 m

T14 - *Acer pseudoplatanus*.; RPA radius min. 6.9 m


SH13 - Mixed Species Scrub:
Acer pseudoplatanus;
Rubus fruticosus;
Sambucus nigra;
RPA radius min. 1.2 m

SH13 - Mixed Species Scrub:
Acer pseudoplatanus;
Rubus fruticosus;
Sambucus nigra;
RPA radius min. 1.2 m


Sheet 01 Sheet 02

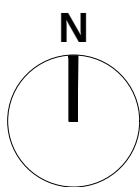


Legend

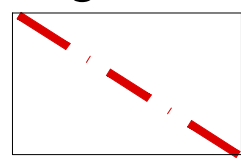


Site Survey
Boundary.

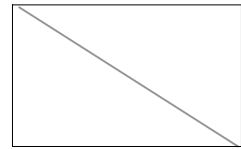


Existing
Walls/Fences.

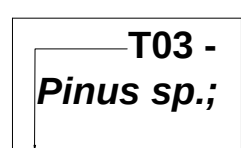


Tree/ Tree Group/
Tree Line/ Hedge
Identification Label

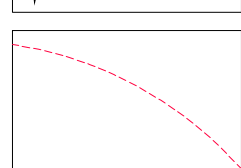


Tree Root Protection Areas
Tree Root Protection Areas calculated and
specified in accordance with BS 5837:2012 -
"Trees in Relation to Design, Demolition and
Construction".

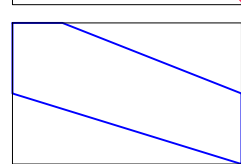


Road.

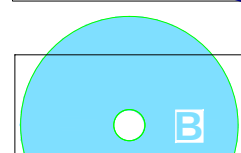

Category B Trees
Trees of Moderate Quality
and Value.

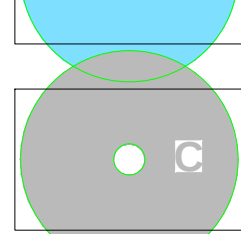

Category C Trees
Trees of Low Quality and
Value.

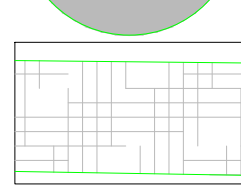


**Category C Shrubs and
Hedges**
Ornamental and
Understorey Shrubs and
Hedges of Low Quality
and Value.

Notes:

1. Drawing to be viewed in colour
(Refer to LLD1226-ARB-SCH-01 - Existing Tree
Schedule)

PLANNING ISSUE

Rev	Description	Date	Initials
01	Planning Issue	13.03.18	GS
00	Draft Issue	25.10.17	LB

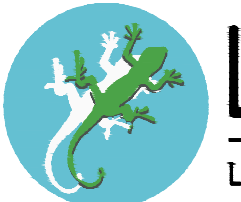

LIZARD
Landscape Design and Ecology

The Old Bank, 34 South Street, Tarring, Worthing, West Sussex, BN14 7LH
T: 01903 216633 E: lizard.landscape@btconnect.com W: lizardlandscape.co.uk

Project Title and Location

Manor Nursery, Angmering, West Sussex

Client

Roffey Homes Ltd

Drawing Title

Tree Constraints Plan
Sheet 02

Scale

1:250@A1

Drawn

LB

Approved

JJ

Date

25.10.2017

Drawing No.

LLD1275-ARB-DWG-001

Revision

01

CAD Filename

LLD1275/CAD/ARB

Tree Constraints Plan - Sheet 02 Manor Nursery, Angmering, West Sussex