

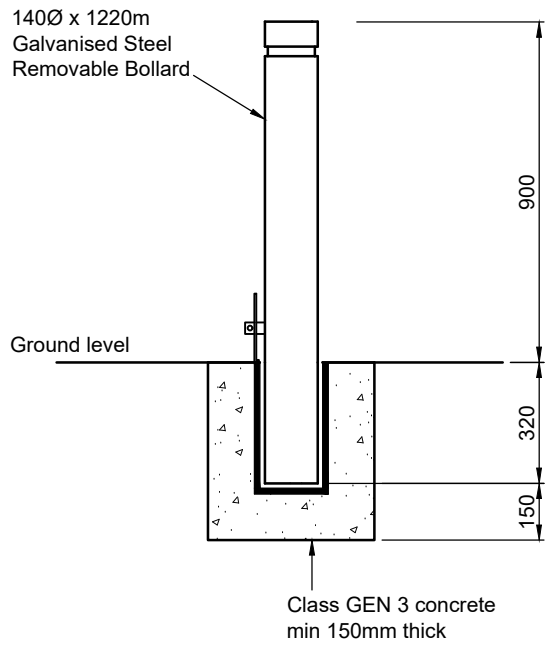
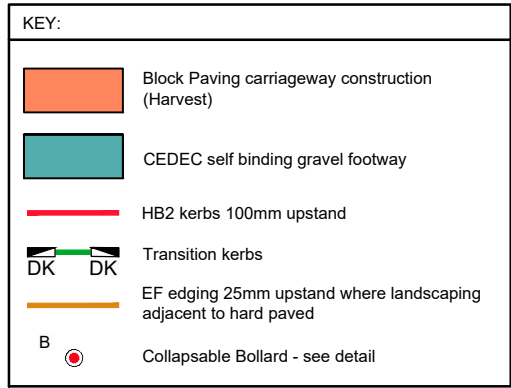


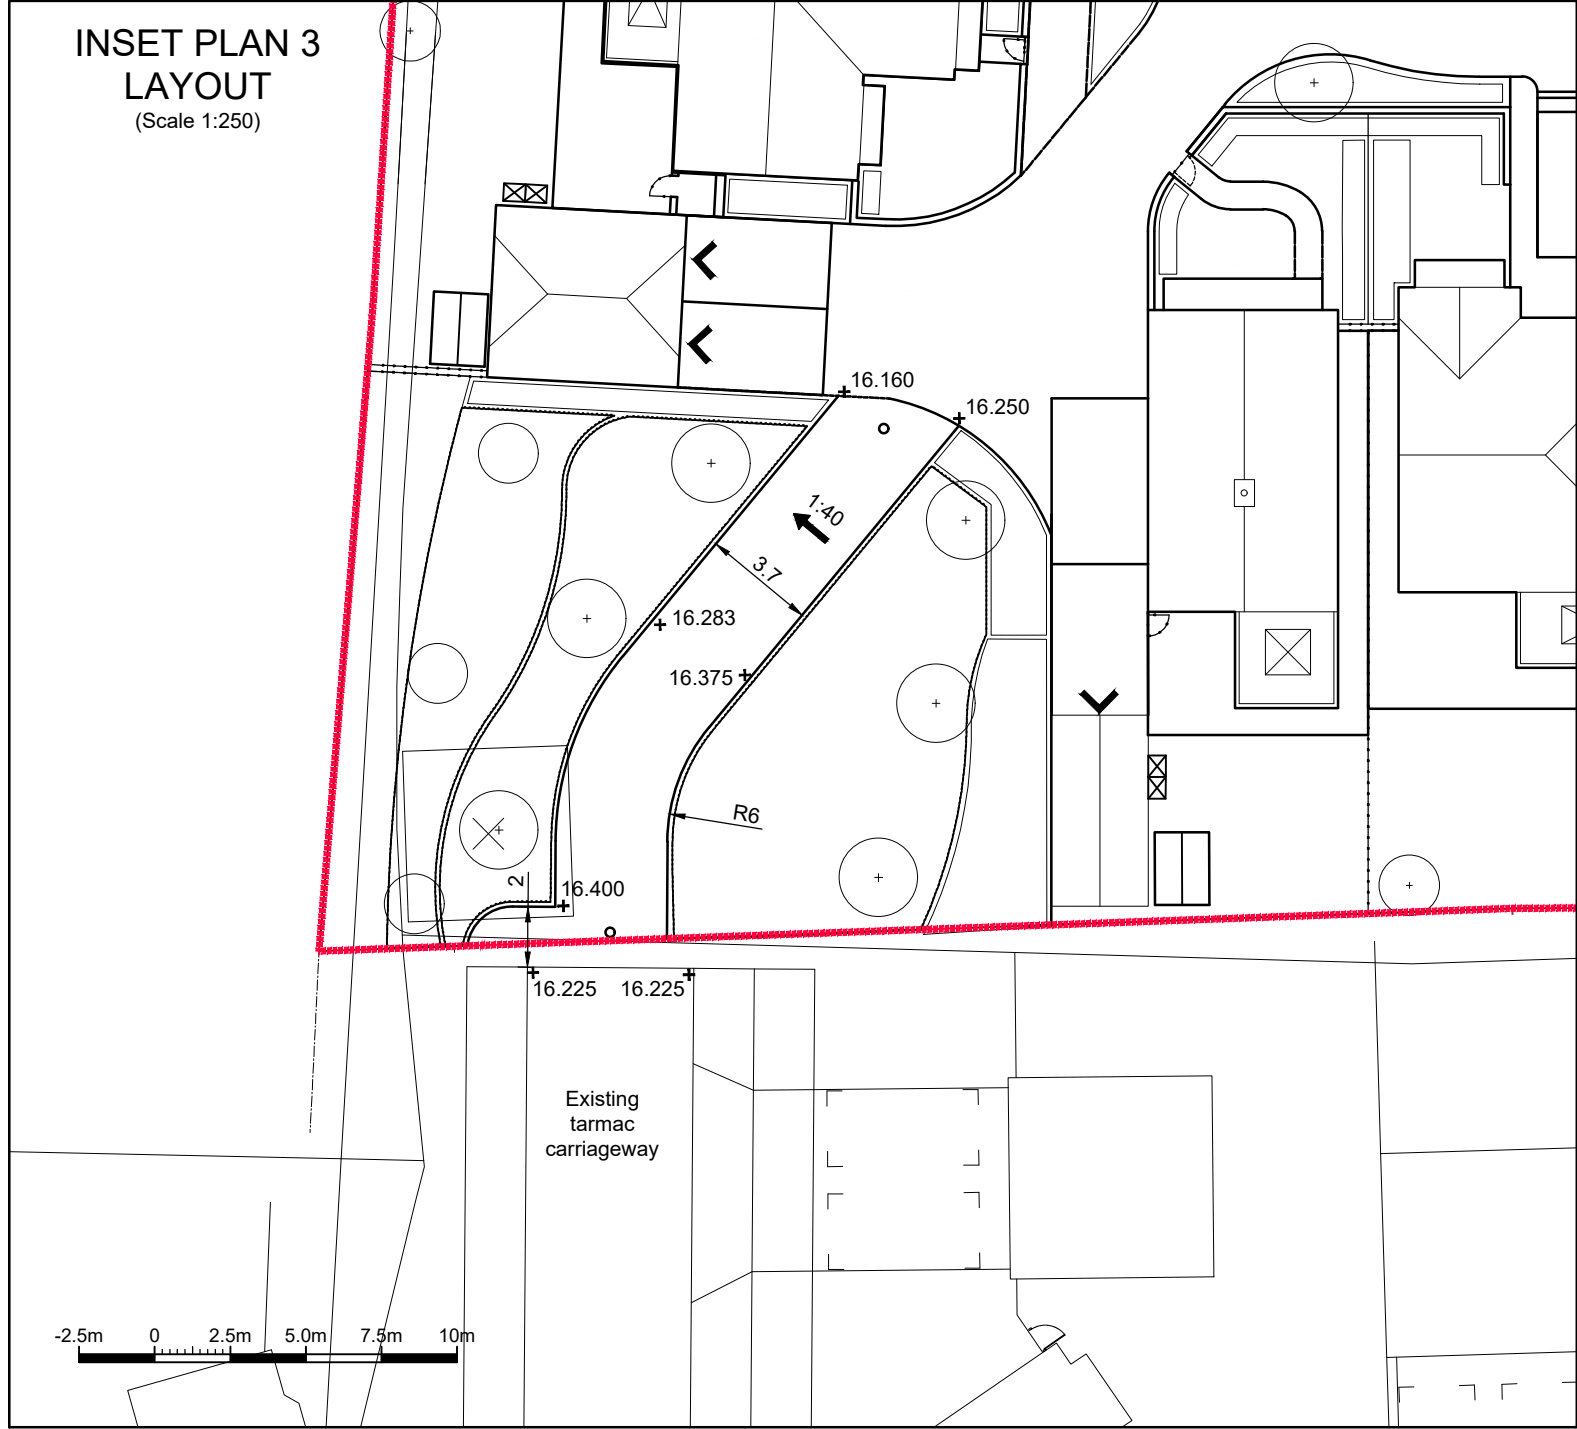

REMOVABLE BOLLARD DETAIL
(Scale 1:20)

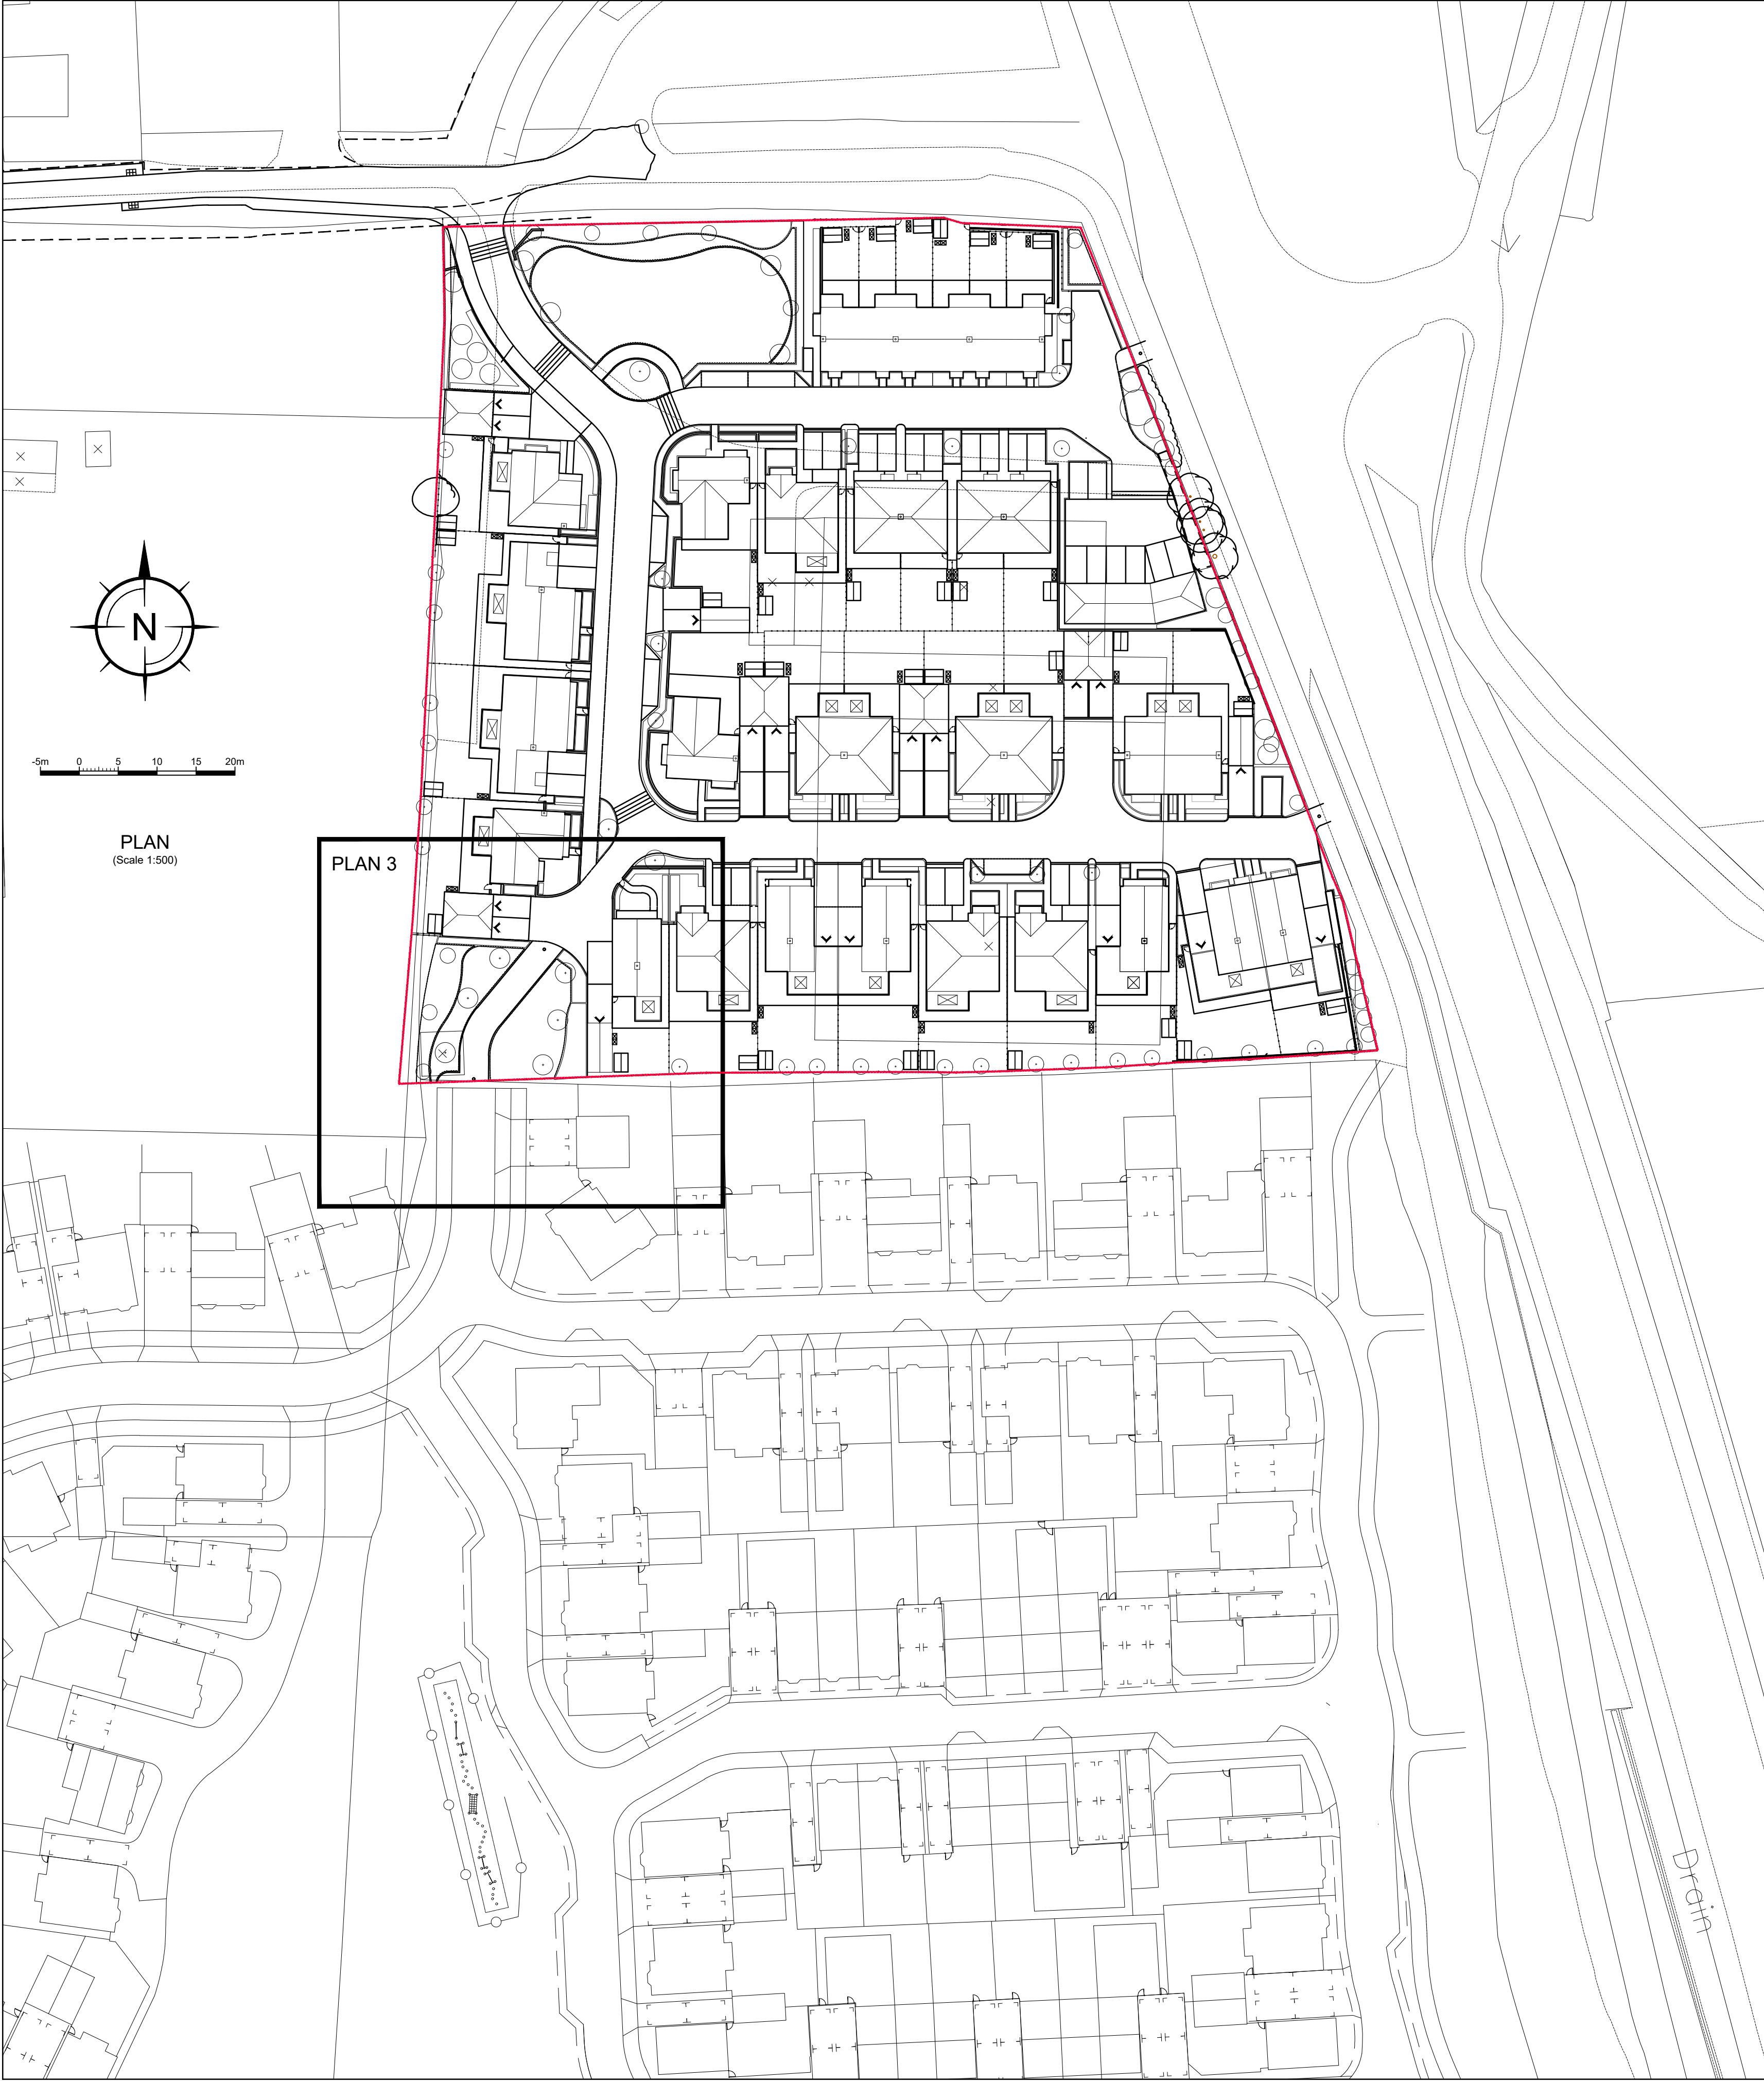

A 02.08.19 A/JD Inset Plan 3 hatching revised SAB			
REV	DATE	BY	DESCRIPTION

Issue Status **FOR APPROVAL**

11 Tungsten Building
George Street
Fishersgate
Sussex
BN41 1RA
Tel: 01273 424424
Fax: 01273 424425
email: design@civil.co.uk

**the
civil
engineering
practice**

CLIENT
Roffey Homes

PROJECT
Manor Nursery
Angmering

TITLE
Site Layout
Pedestrian and Cycle Links

DRAWN M Pacifico		DATE May 2019	PROJECT NO. 22995
ENGINEER S Magowan		CHECKED	REV.
SCALE As Shown @ A1		DRG. NO. 105	REV. A