

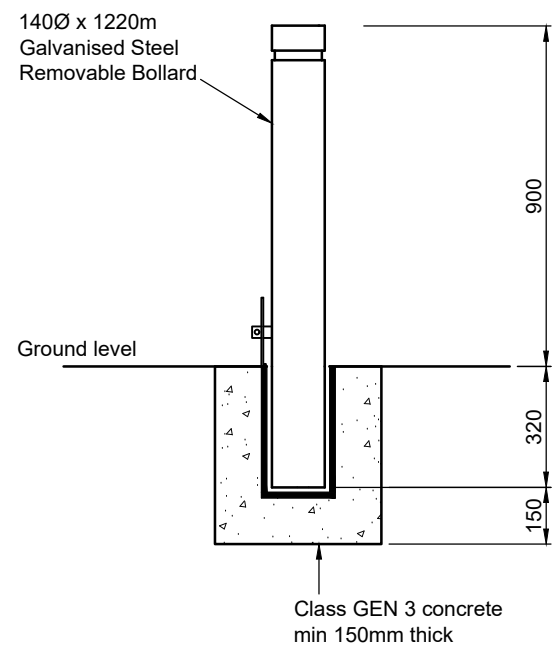
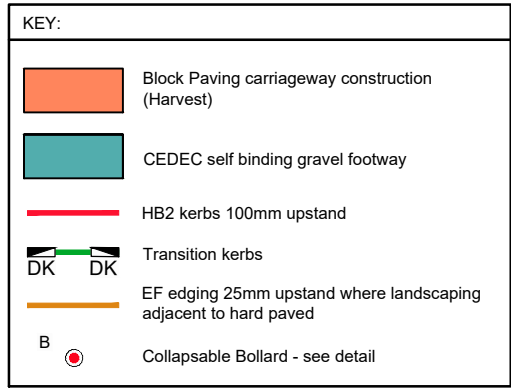


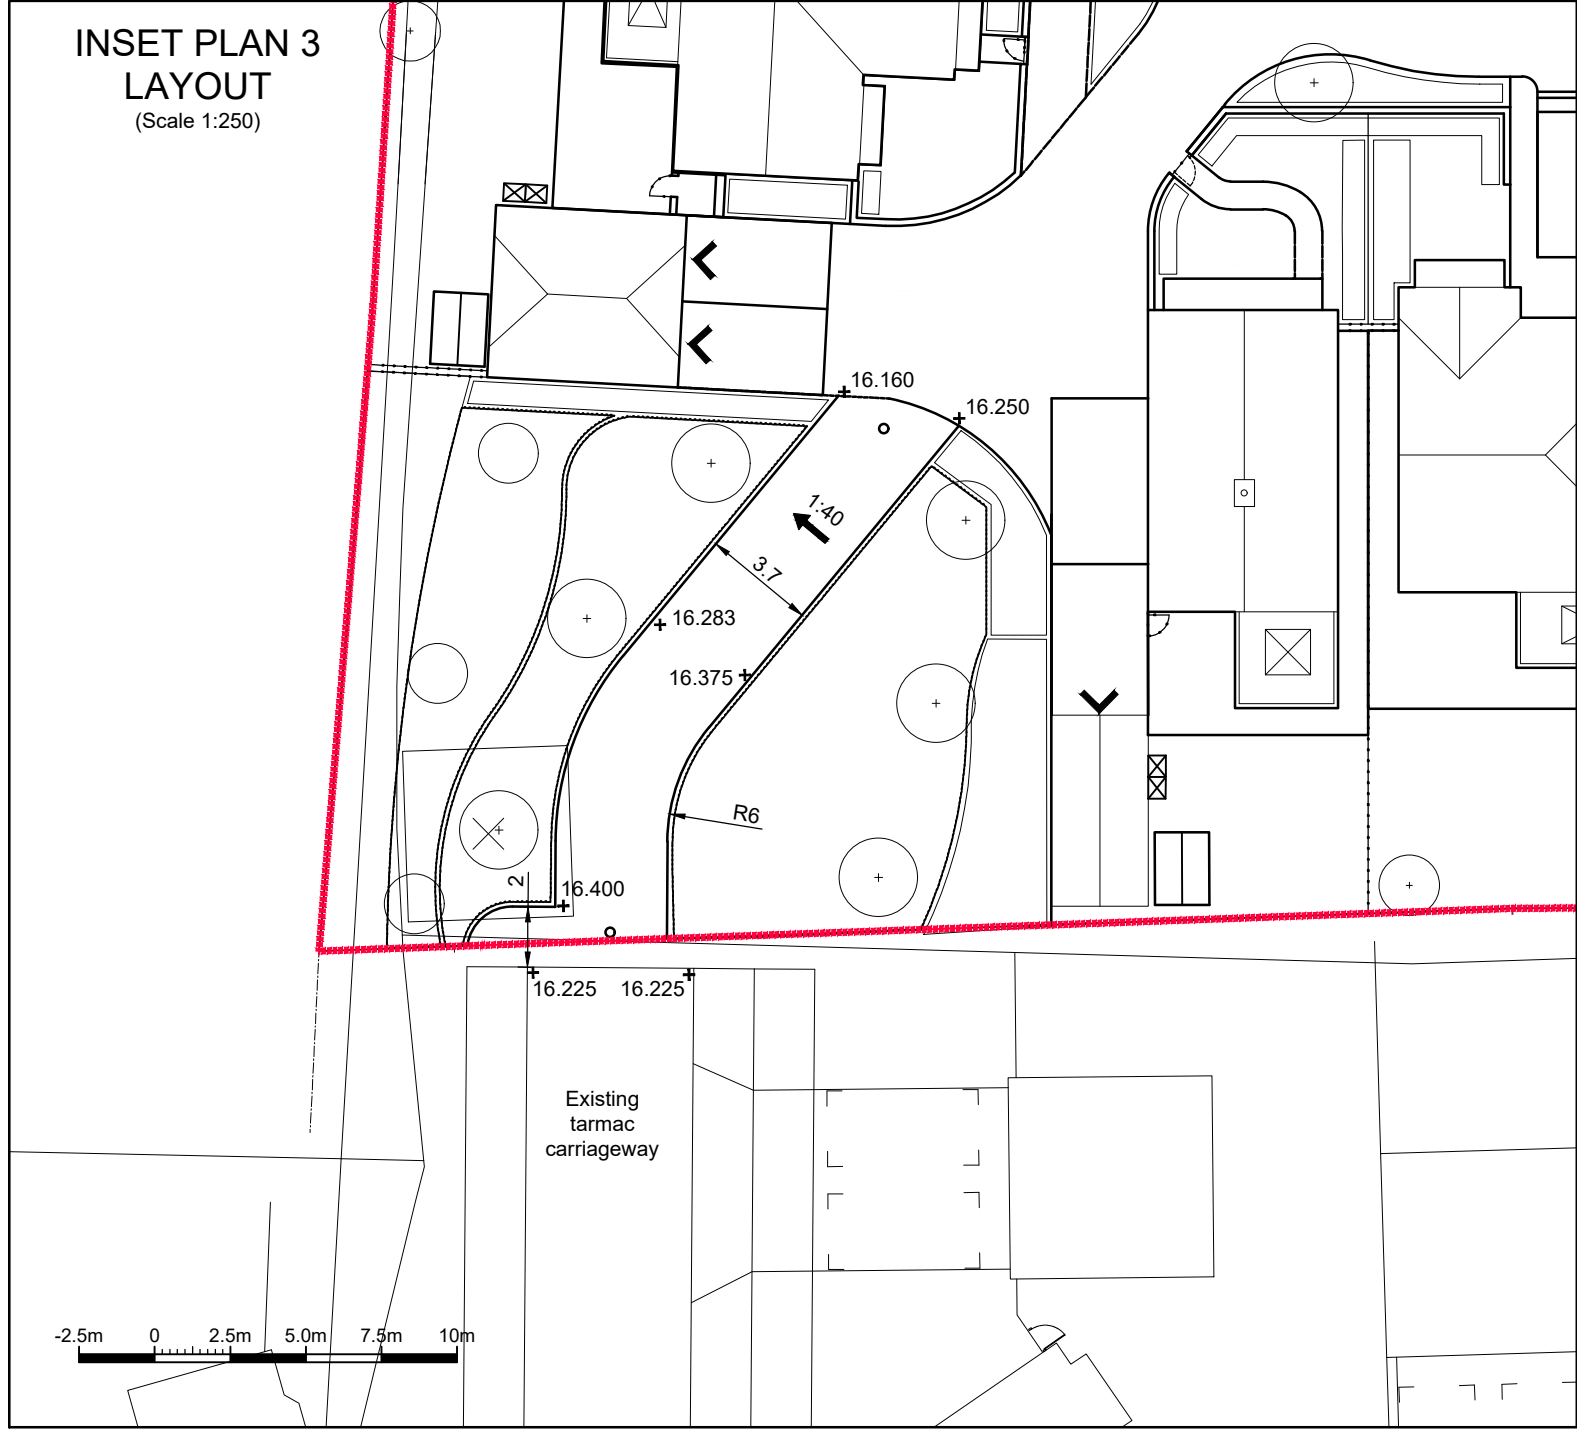

REMOVABLE BOLLARD DETAIL
(Scale 1:20)

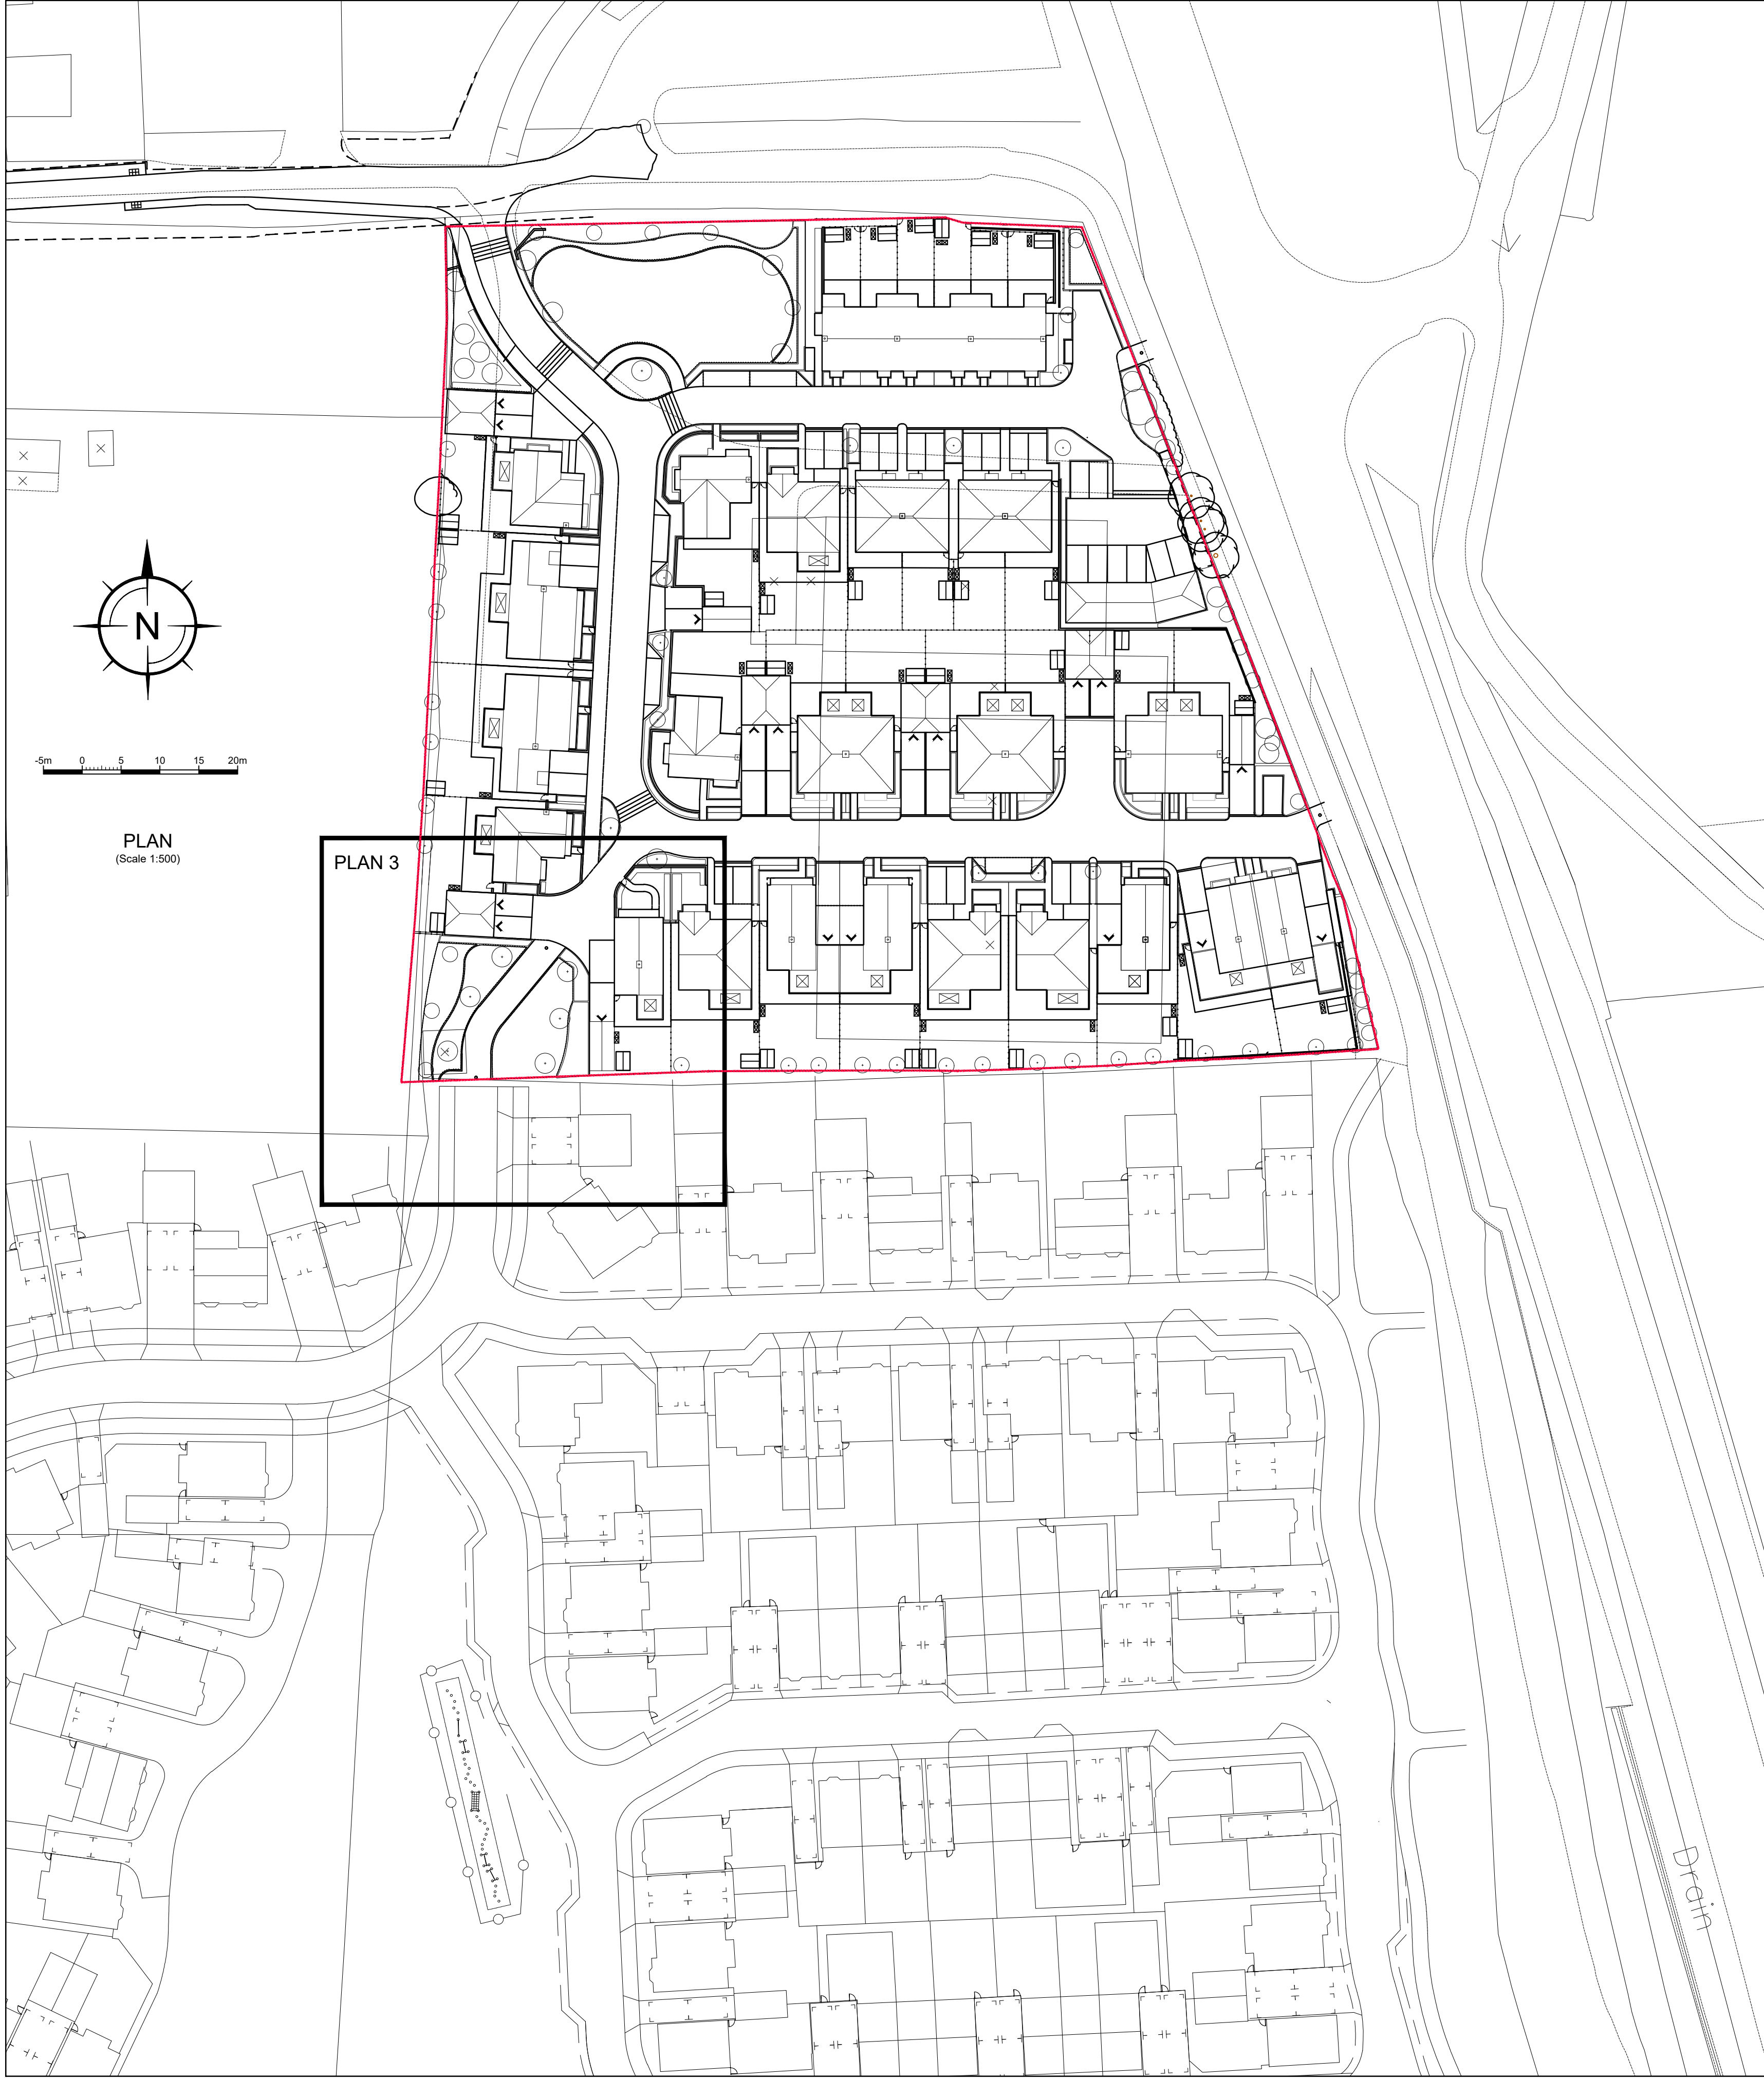

A 02.08.19 A/JD Inset Plan 3 hatching revised SAB			
REV	DATE	BY	DESCRIPTION

Issue Status **FOR APPROVAL**

11 Tungsten Building
George Street
Fishergate
Sussex
BN41 1RA
Tel: 01273 424424
Fax: 01273 424425
email: design@civil.co.uk

the
civil
e
engineering
practice

CLIENT Roffey Homes		PROJECT NO. 22995	
PROJECT Manor Nursery Angmering		REV. A	
TITLE Site Layout Pedestrian and Cycle Links		SCALE As Shown @ A1	
DRAWN M Pacifico	DATE May 2019	PROJECT NO. 22995	REV. A
ENGINEER S Magowan	CHECKED	DRG. NO. 105	