


Existing



Rear (South) Elevation

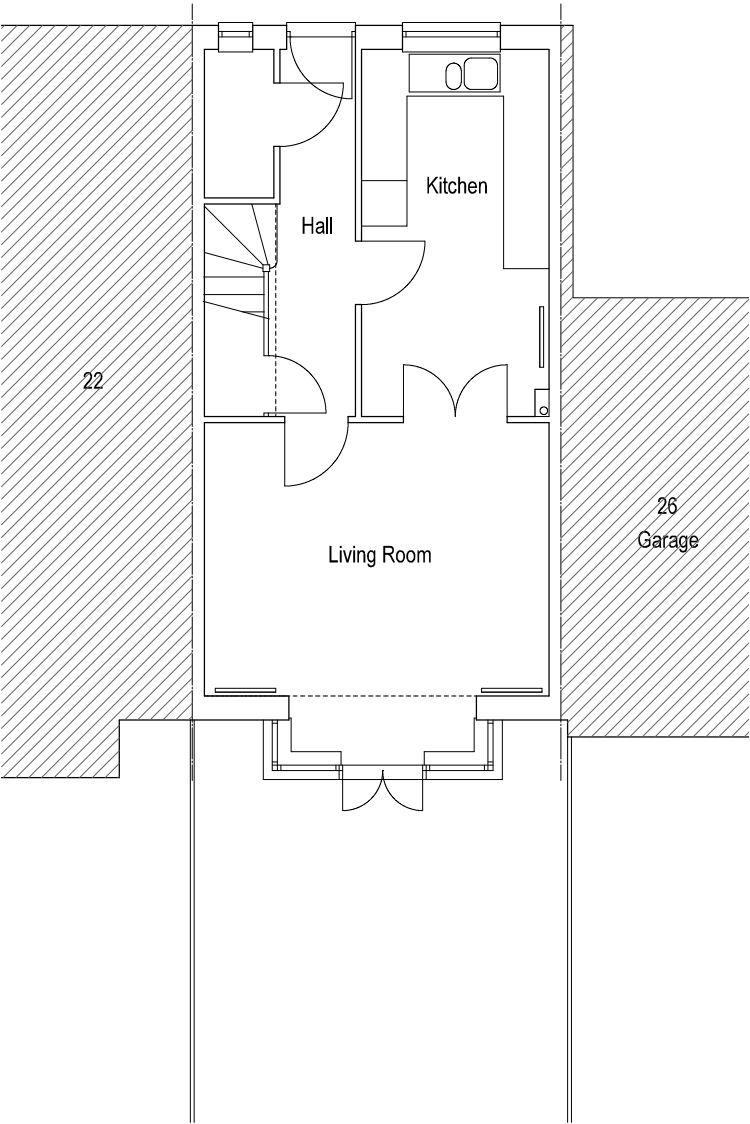


Ground Floor Plan


Proposed



Rear (South) Elevation

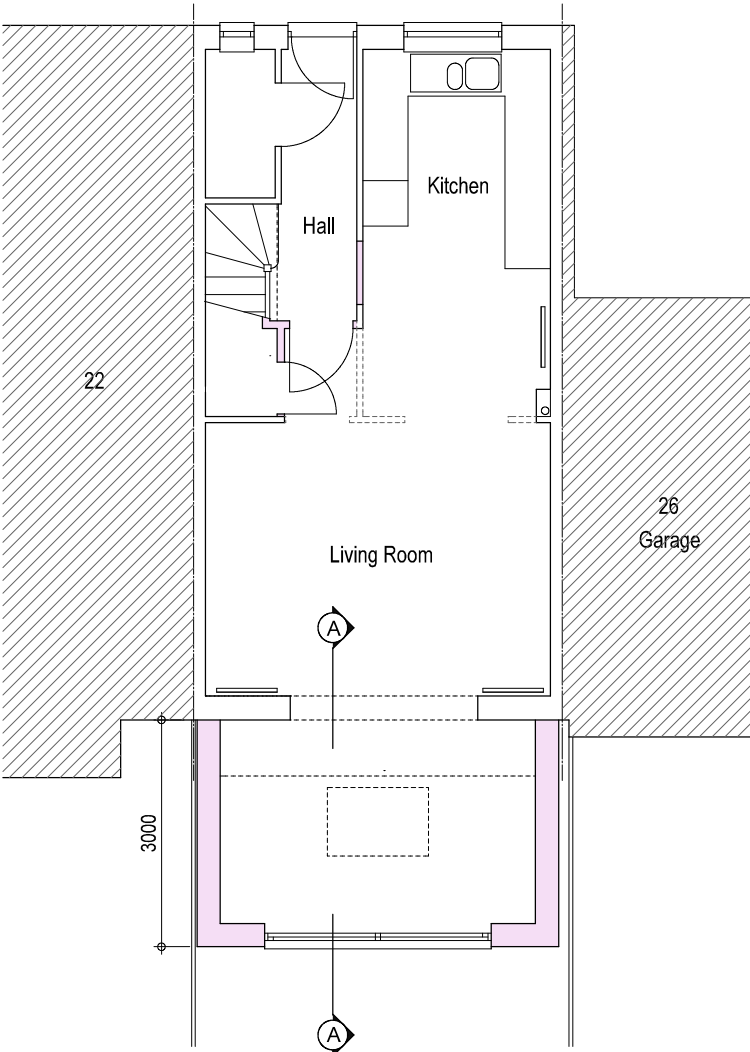

Ground Floor Plan

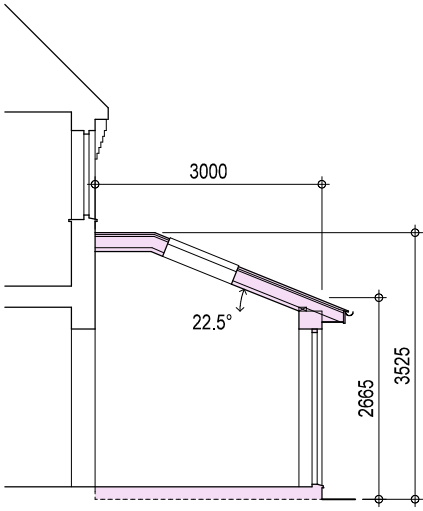

Section A A

Revisions
PROJECT
24 Lucksfield Way Angmering
DRAWING

Proposed Rear Extension

SCALE	DATE	DRG No
1:100@A3	Jun 2015	1509/C04A

Glenn Curran MCIAT

ARCHITECTURAL DESIGN + TECHNOLOGY
THE STUDIO 19 UPPER WEST DRIVE FERRING WEST SUSSEX BN12 5RG
T 01903 248787 M 07905 306375 E INFO@GLENNCURRAN.CO.UK