


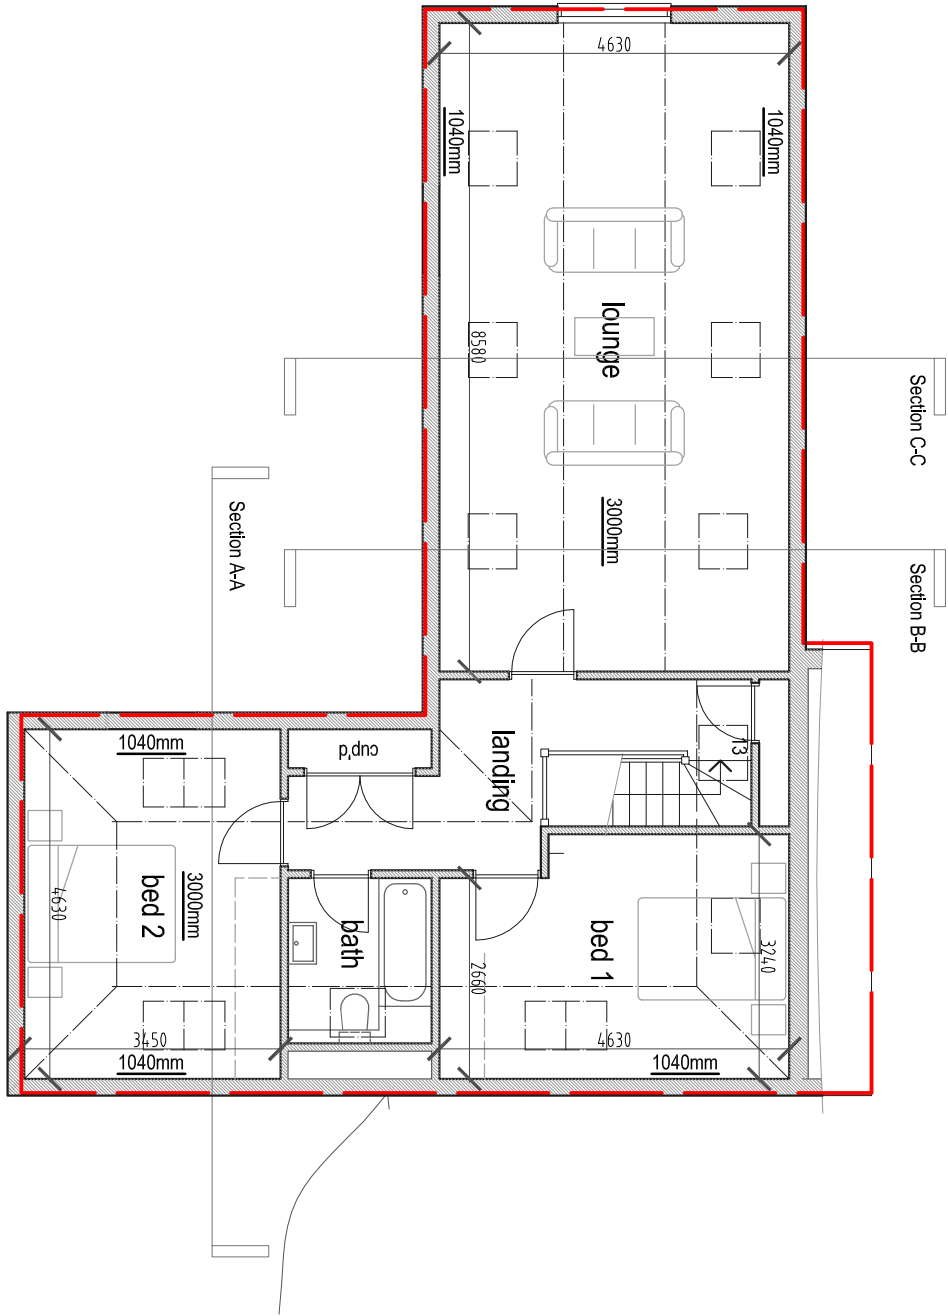

First Floor Plan @ 1:100



Roof Plan @ 1:100

Rev	B	Description	Outline of Planning Approved building added	Date	30.05.18
-----	---	-------------	---	------	----------

Job Reference	New House The Cottrells Angmering, BN16 4AF	Client	AM Homes Ltd
---------------	---	--------	--------------

Drawing Title				Drawing No		Rev
First Floor Plan & Roof Plan				ADC962/13		B
Date	Scale	Dwg Size	Plot Style	Drawn	Checked	
16.01.18	1:100	A3	ADGreyscale	AD	AD	

All dimensions to be checked on site and do not scale from this drawing. This drawing should be approved by Local Authority Building Control or other appropriate checking authority prior to commencement of work. This drawing should not be reproduced without the prior consent of the author

ADC Alistair Dodd
Consulting

Architectural Services
72a Beaconsfeld Road · Brighton · East Sussex · BN1 6DD
Tel: 01273 669466
Email: info@adcbrighton.co.uk
www.adcbrighton.com

