



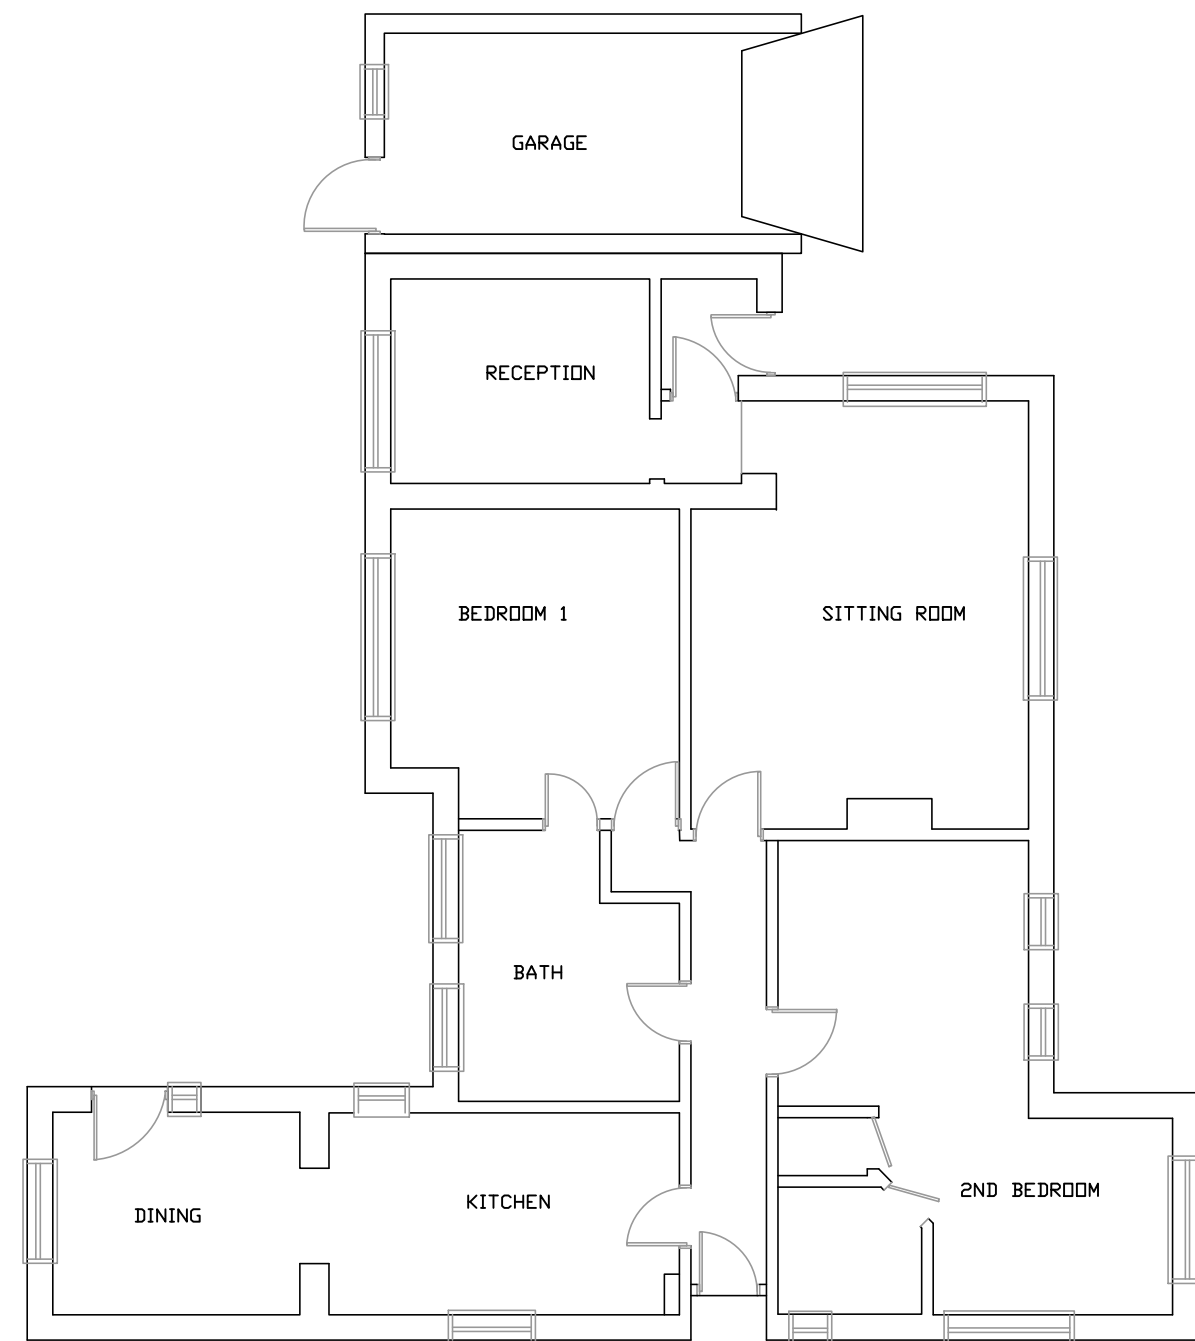


EXISTING FLOOR PLANS 1:100




SIDE ELEVATION (NORTHERN)

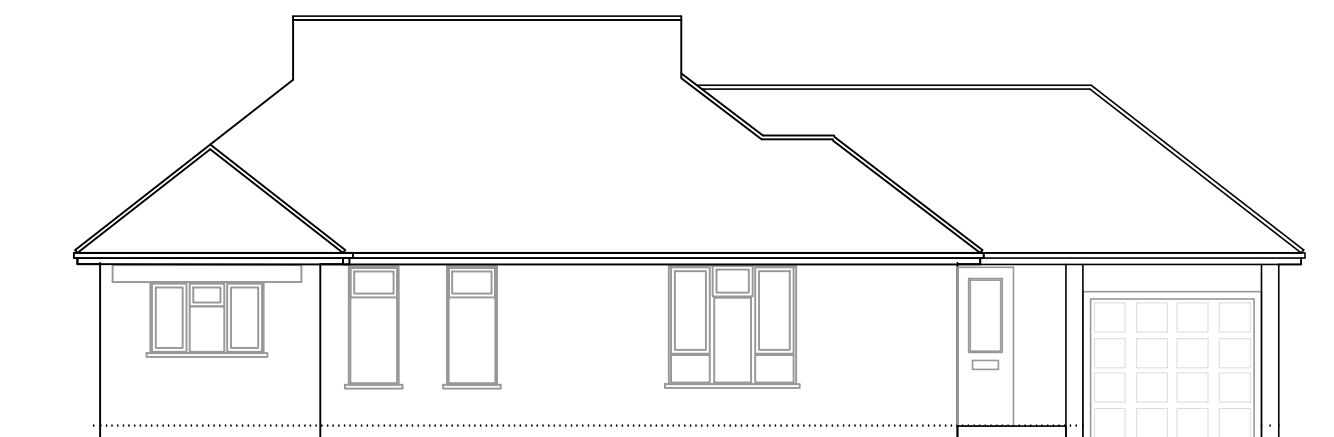

FRONT ELEVATION (WESTERN)

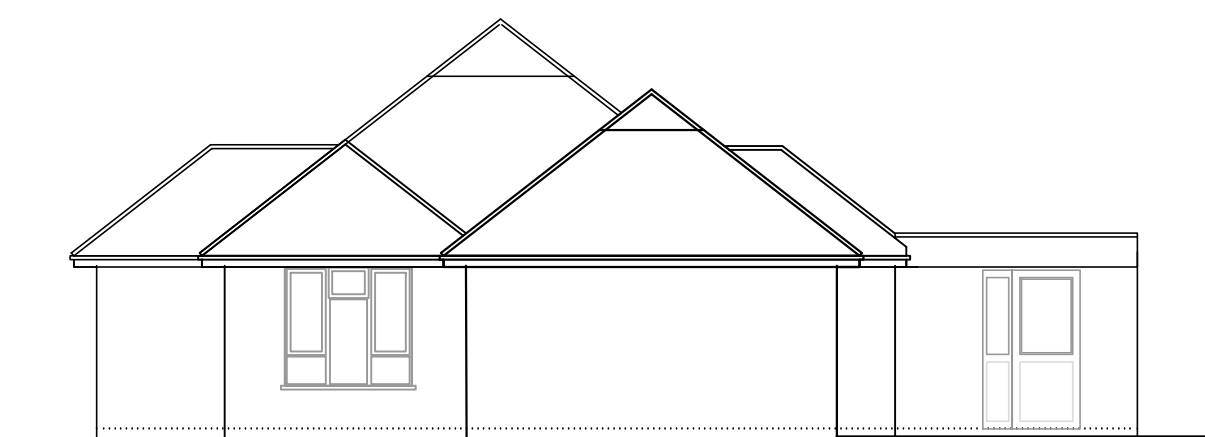


SIDE ELEVATION (SOUTHERN)

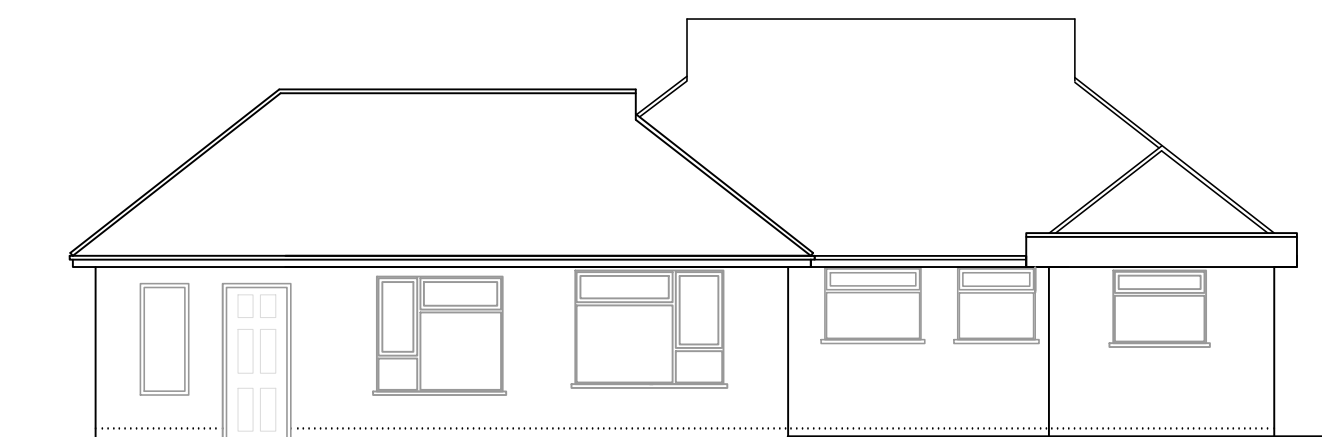

REAR ELEVATION (EASTERN)



LOCATION PLAN 1:1250

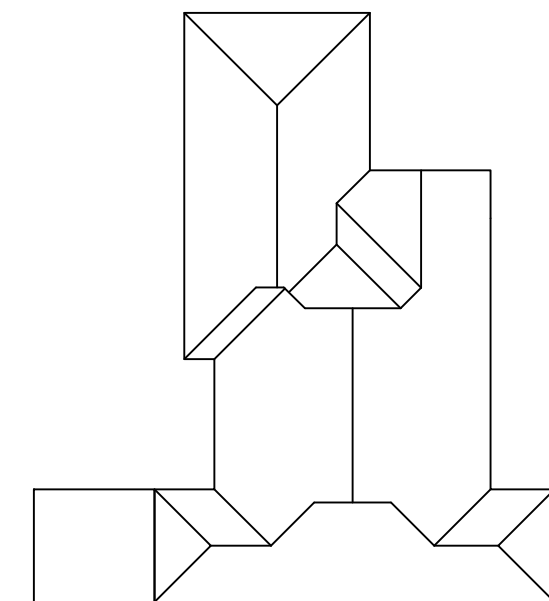

EXISTING ROOF PLAN 1:200

All dimensions to be checked on site prior to commencement of work, except for planning purposes.

This drawing is the copyright of
CALDOTECH LTD
and may not be copied, altered or reproduced
in any way without written authority.

CALDOTECH LTD
11 THE PARADE
WILLOWHAYNE CRESCENT
EAST SUSSEX
WEST SUSSEX
BN16 1NS Telephone
01903 859176

EXISTING FLOOR PLANS, ELEVATIONS,
ROOF PLAN & LOCATION
33 Mill Road Avenue
Angmering
West Sussex
BN16 4HR

CLIENT	Mr & Mrs Hamilton Street
--------	--------------------------

Issue	Details	By	Date

SCALE	AS SHOWN on A2
DATE	13/05/2015

DATE	18/03/2018
DRAWING NUMBER	15001/01

