


Road Sign Schedule (Traffic Signs Regulations and General Directions 2016)			
Drawing Callout	Comment	TSRGD Reference	Notes
RS05 / 01-04	0.6m Diameter	Diagram 616, Schedule 3, Part 3, Item 10	Including 'EXCEPT BUSES AND CYCLES' plate below

ANPR Camera Location

Specification:

- ANPR Cameras should be certified by DfT for enforcement purposes and VCA approved.
- ANPR Cameras to be provided by either Videalert, SEA, Siemens or TES and shall be installed in accordance with WSCC 'Bus Gate Enforcement Developer's Pack'
- Location of ANPR Camera facing west towards Dappers Lane.

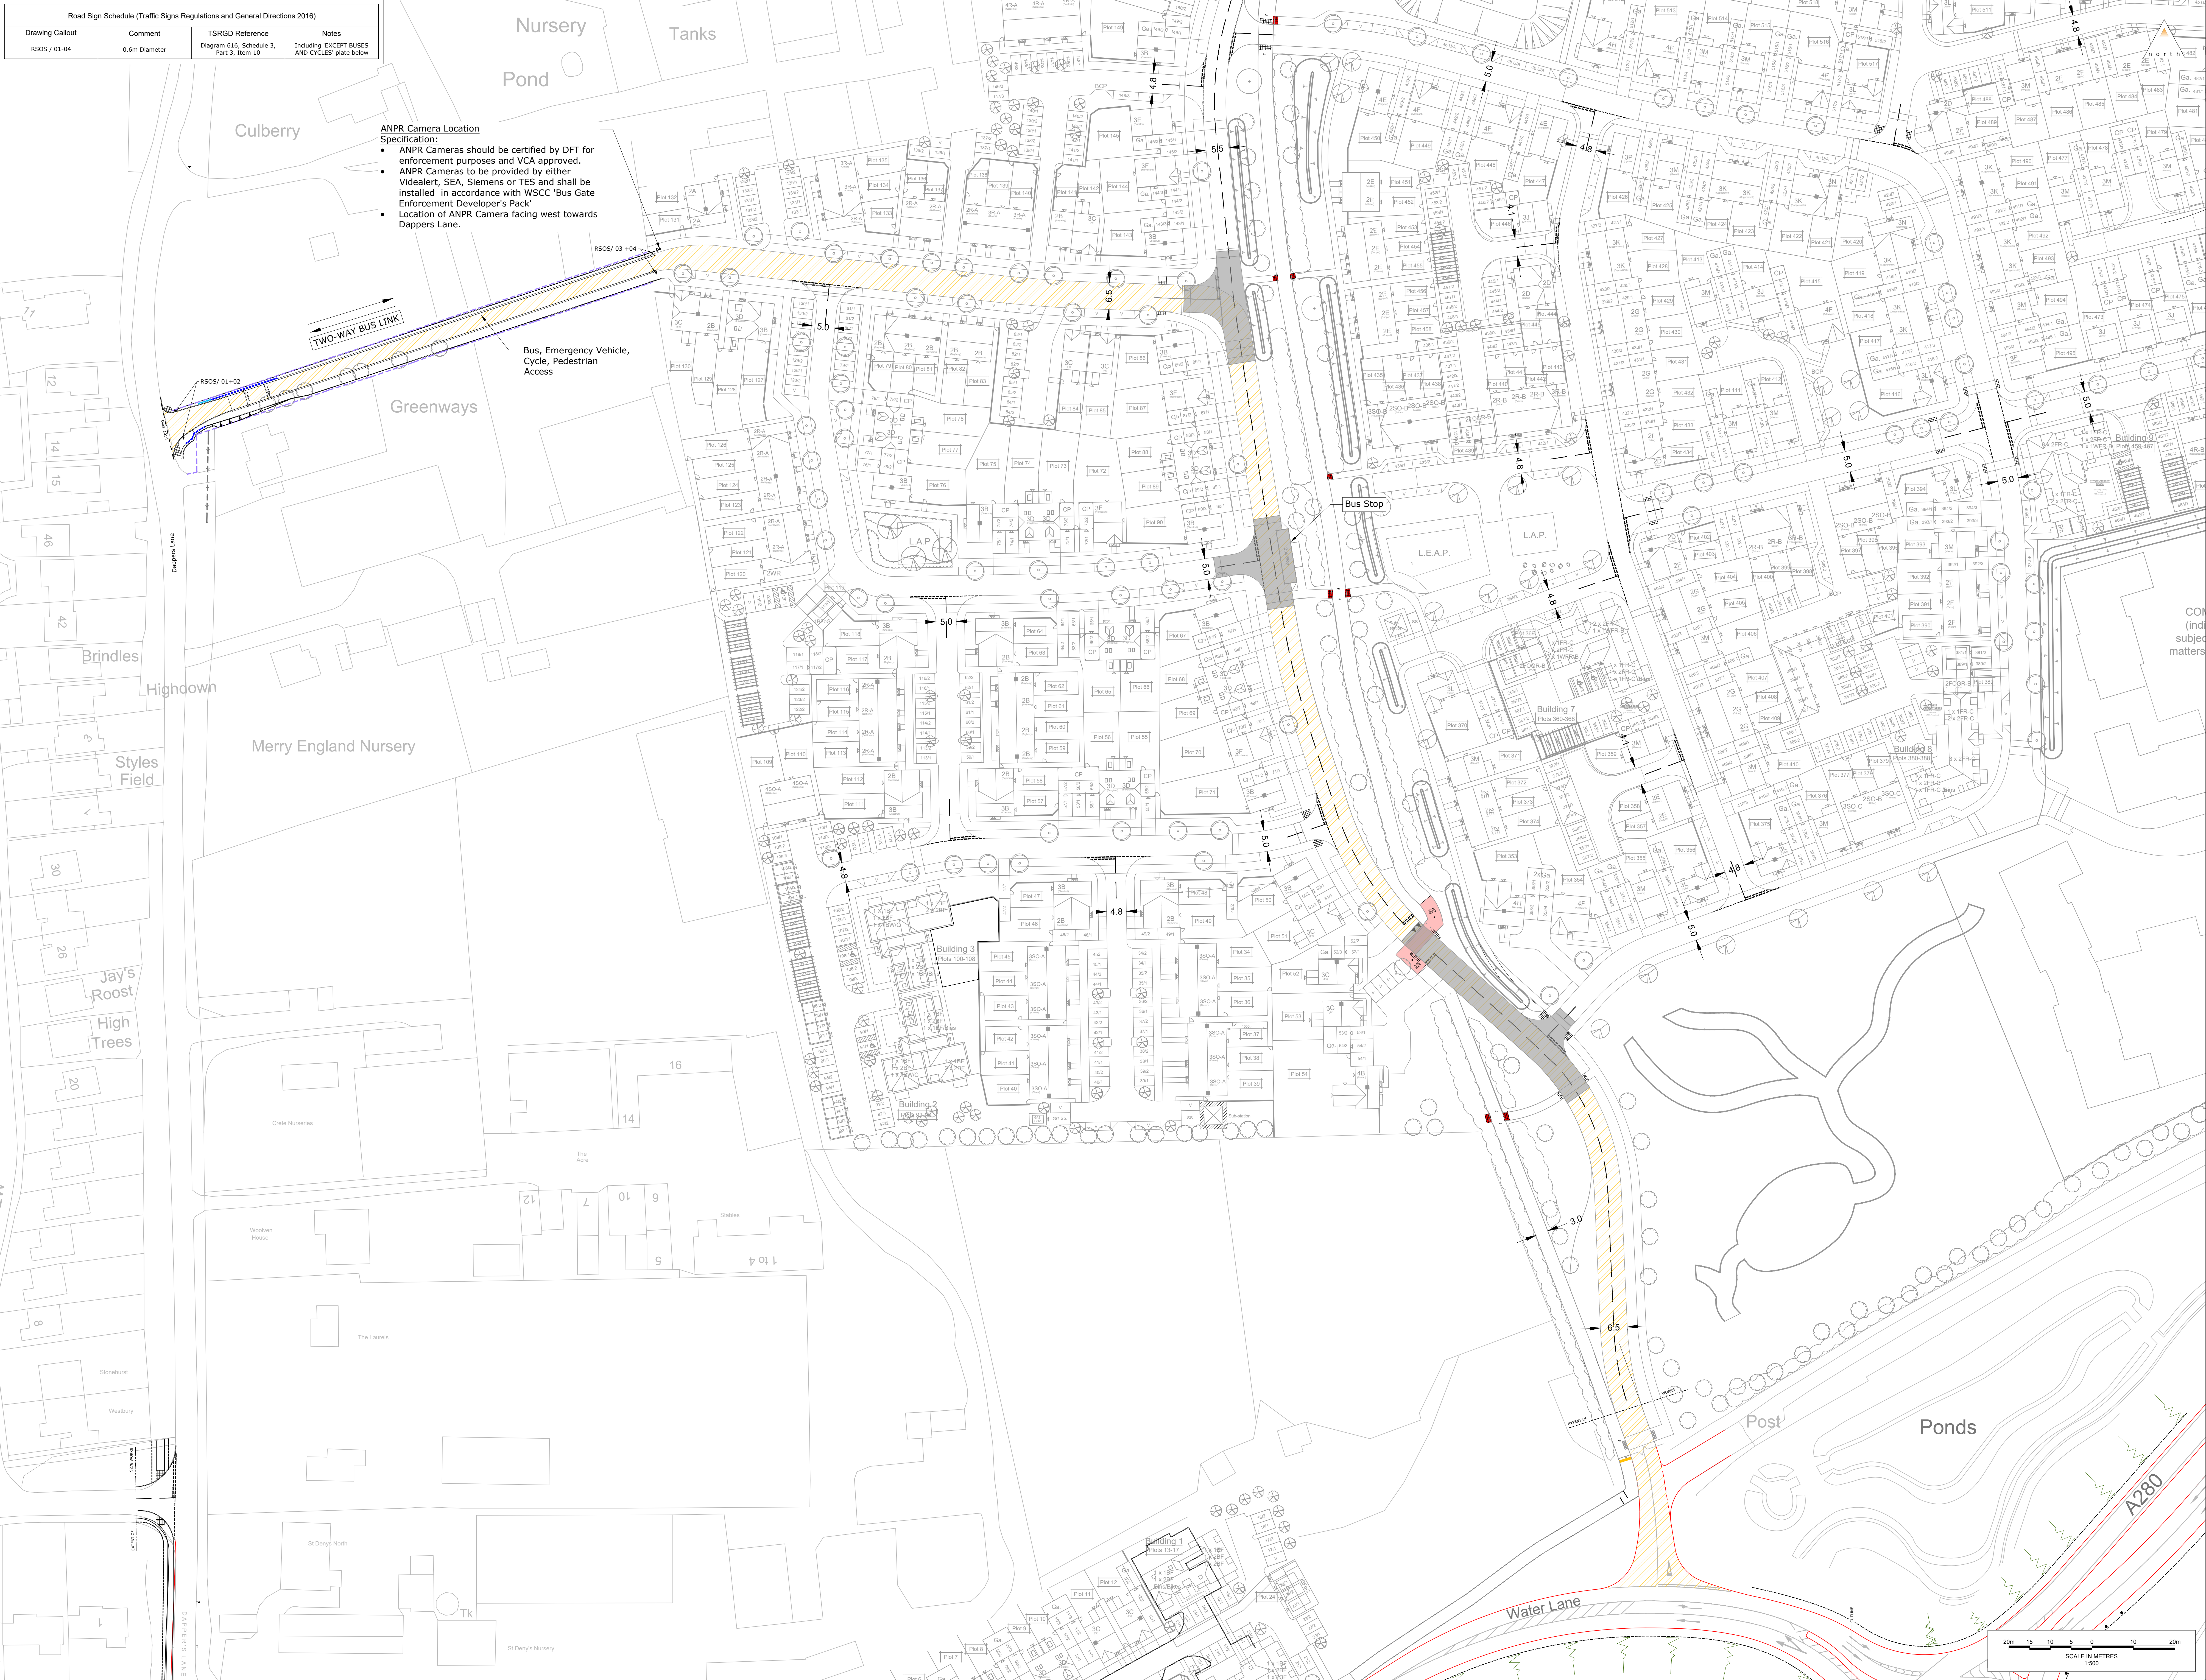

- Notes
- Any discrepancies should be reported to the architect and/or engineer immediately, so that clarification can be sought prior to the commencement of works.
 - This drawing has been based upon survey information supplied by MK Surveys and Motion cannot guarantee the accuracy of the data provided.
 - This drawing should be read in conjunction with all other relevant architect and engineering details, drawings and specification.

Legend	
	Bus Route
	Vehicle Block Paving With Granite Set Transition Strip To Raised Road Tables

FOR PLANNING
NOT FOR CONSTRUCTION

motion

84 North Street
Guildford
Surrey
GU1 4AU
01483 531300

9 Gryffons Road
Reading
Berkshire
RG1 1NU
0118 206 2930

Golden Cross House
8 Duncannon Street
London
WC2N 4JF
020 7031 8141

www.motion.co.uk



Project:
Land North of Water Lane, Angmering

Title:
Condition 39 Bus Route
General Arrangement

Scale: 1:500 Date: AD Project No: 2003033
Drawing: 2003033-C39-05-0100 Revision: B