


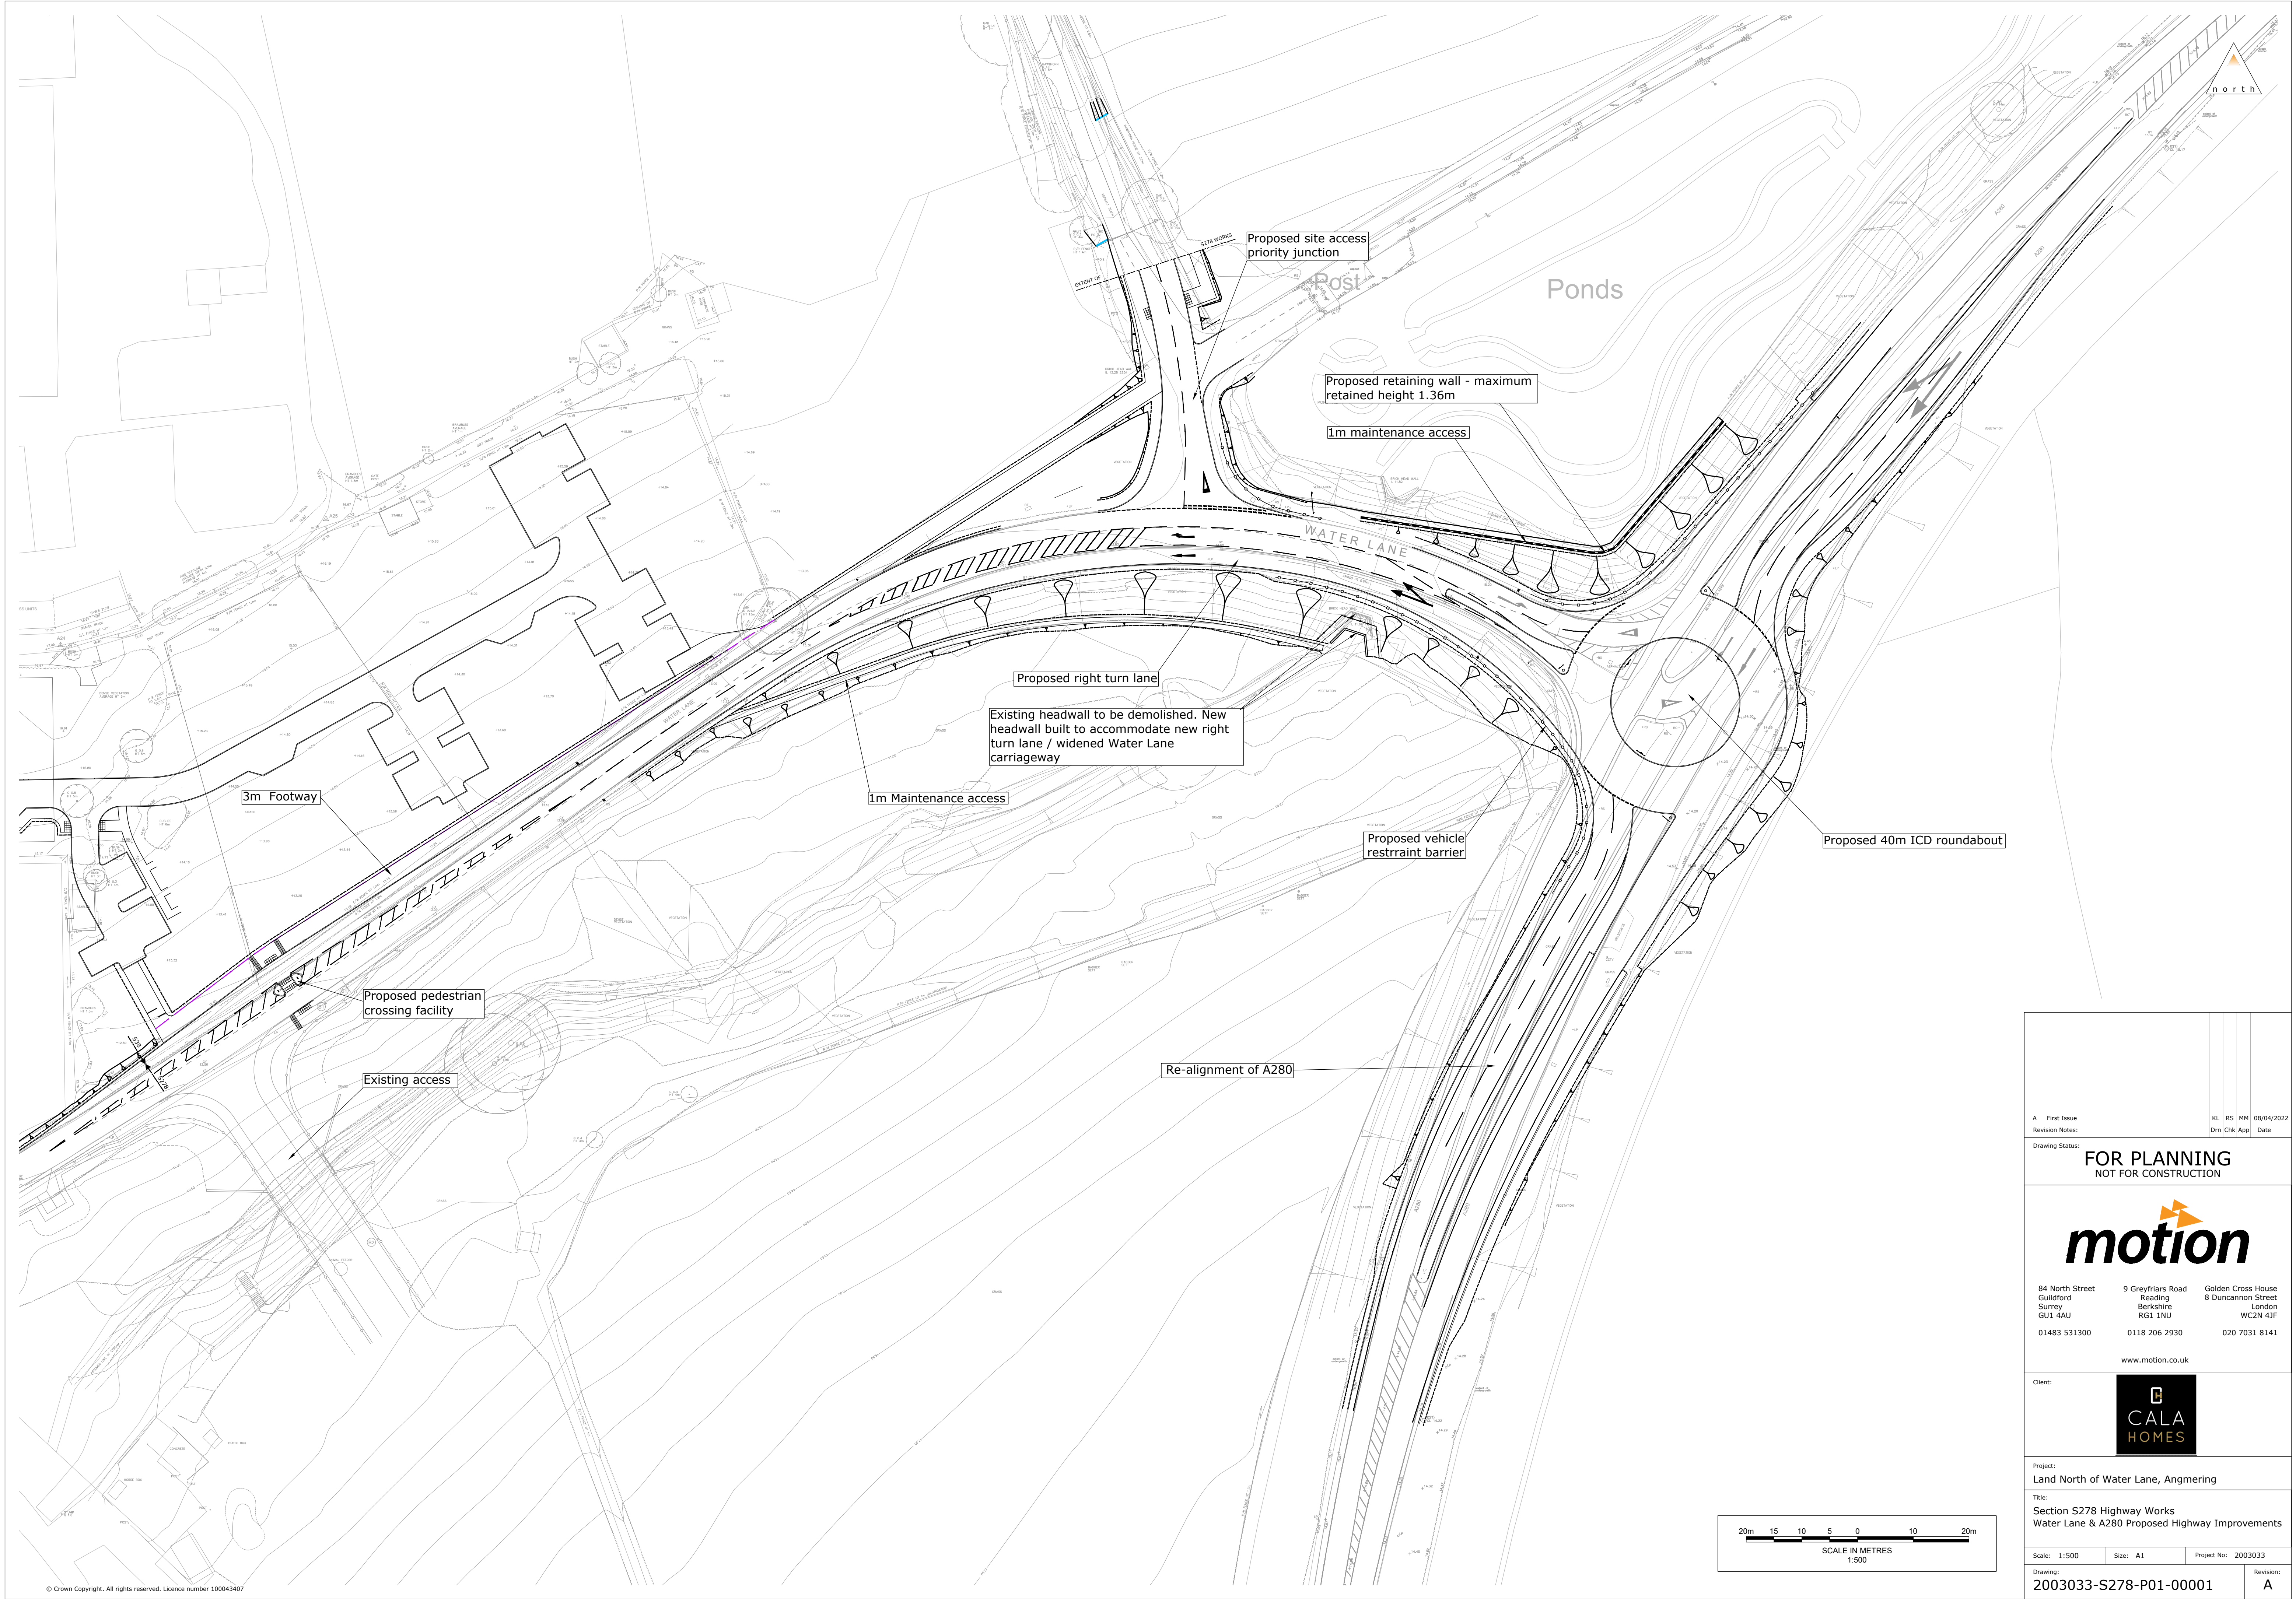

A First Issue		KL	RS	MM	08/04/2022
Revision Notes:		Dm	Chk	App	Date
Drawing Status: FOR PLANNING NOT FOR CONSTRUCTION					
					
84 North Street Guildford Surrey GU1 4AU		9 Greyfriars Road Reading Berkshire RG1 1NU		Golden Cross House 8 Duncannon Street London WC2N 4JF	
01483 531300		0118 206 2930		020 7031 8141	
www.motion.co.uk					
Client: 					
Project: Land North of Water Lane, Angmering					
Title: Section S278 Highway Works Water Lane & A280 Proposed Highway Improvements					
Scale: 1:500		Size: A1		Project No: 2003033	
Drawing: 2003033-S278-P01-00001				Revision: A	

C:\Users\Richard\Surety\Homes\Baffins - Lcang 2003033\Drawings\278-P-01-00001_A [Overview].jpg