

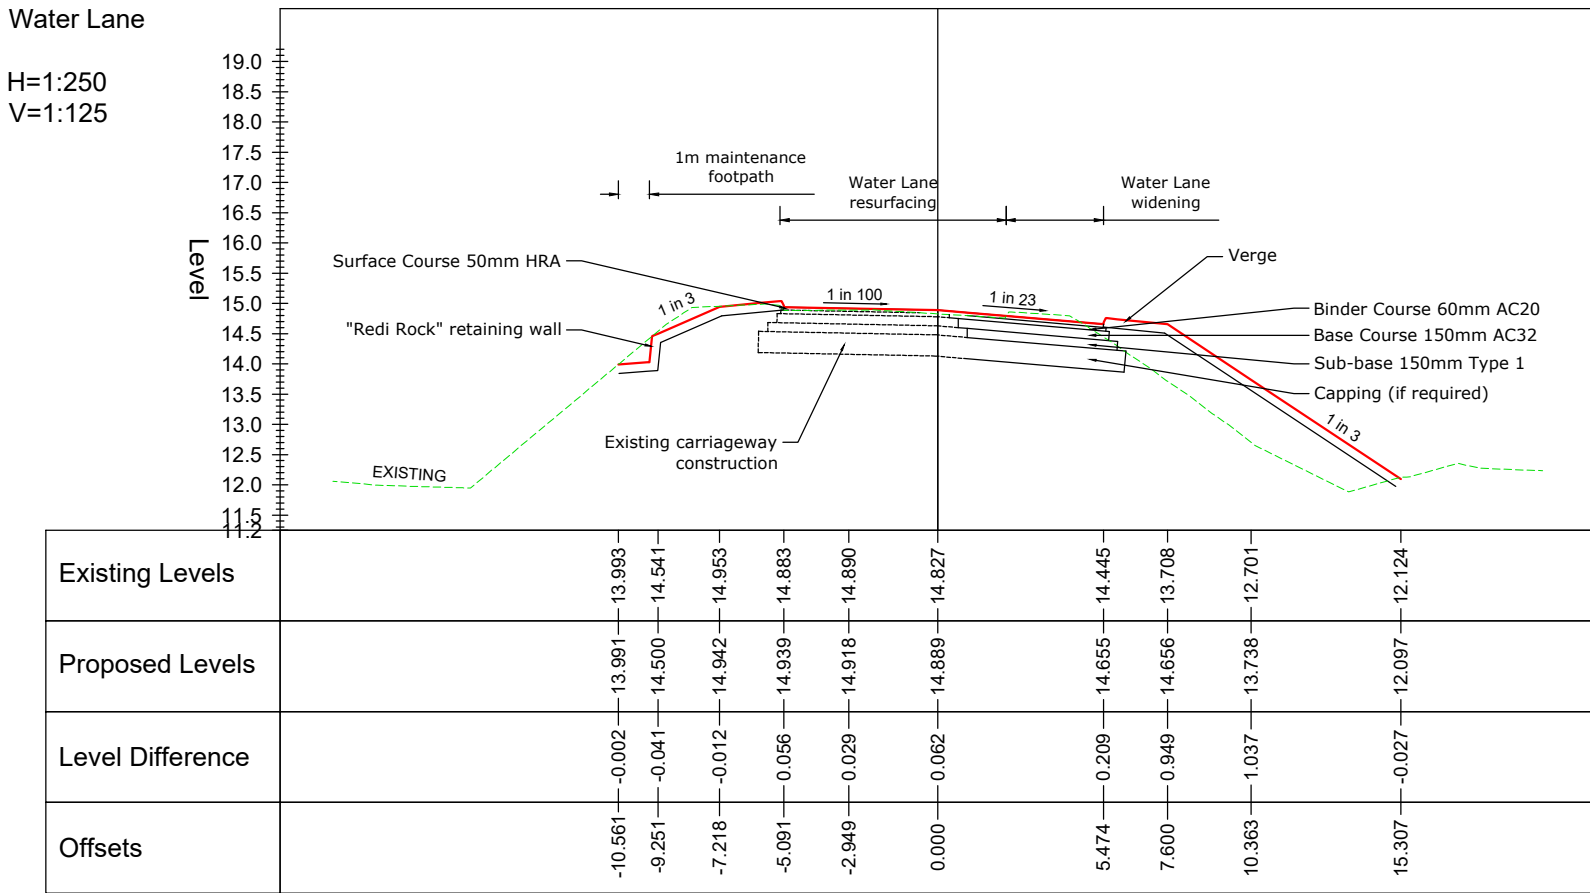


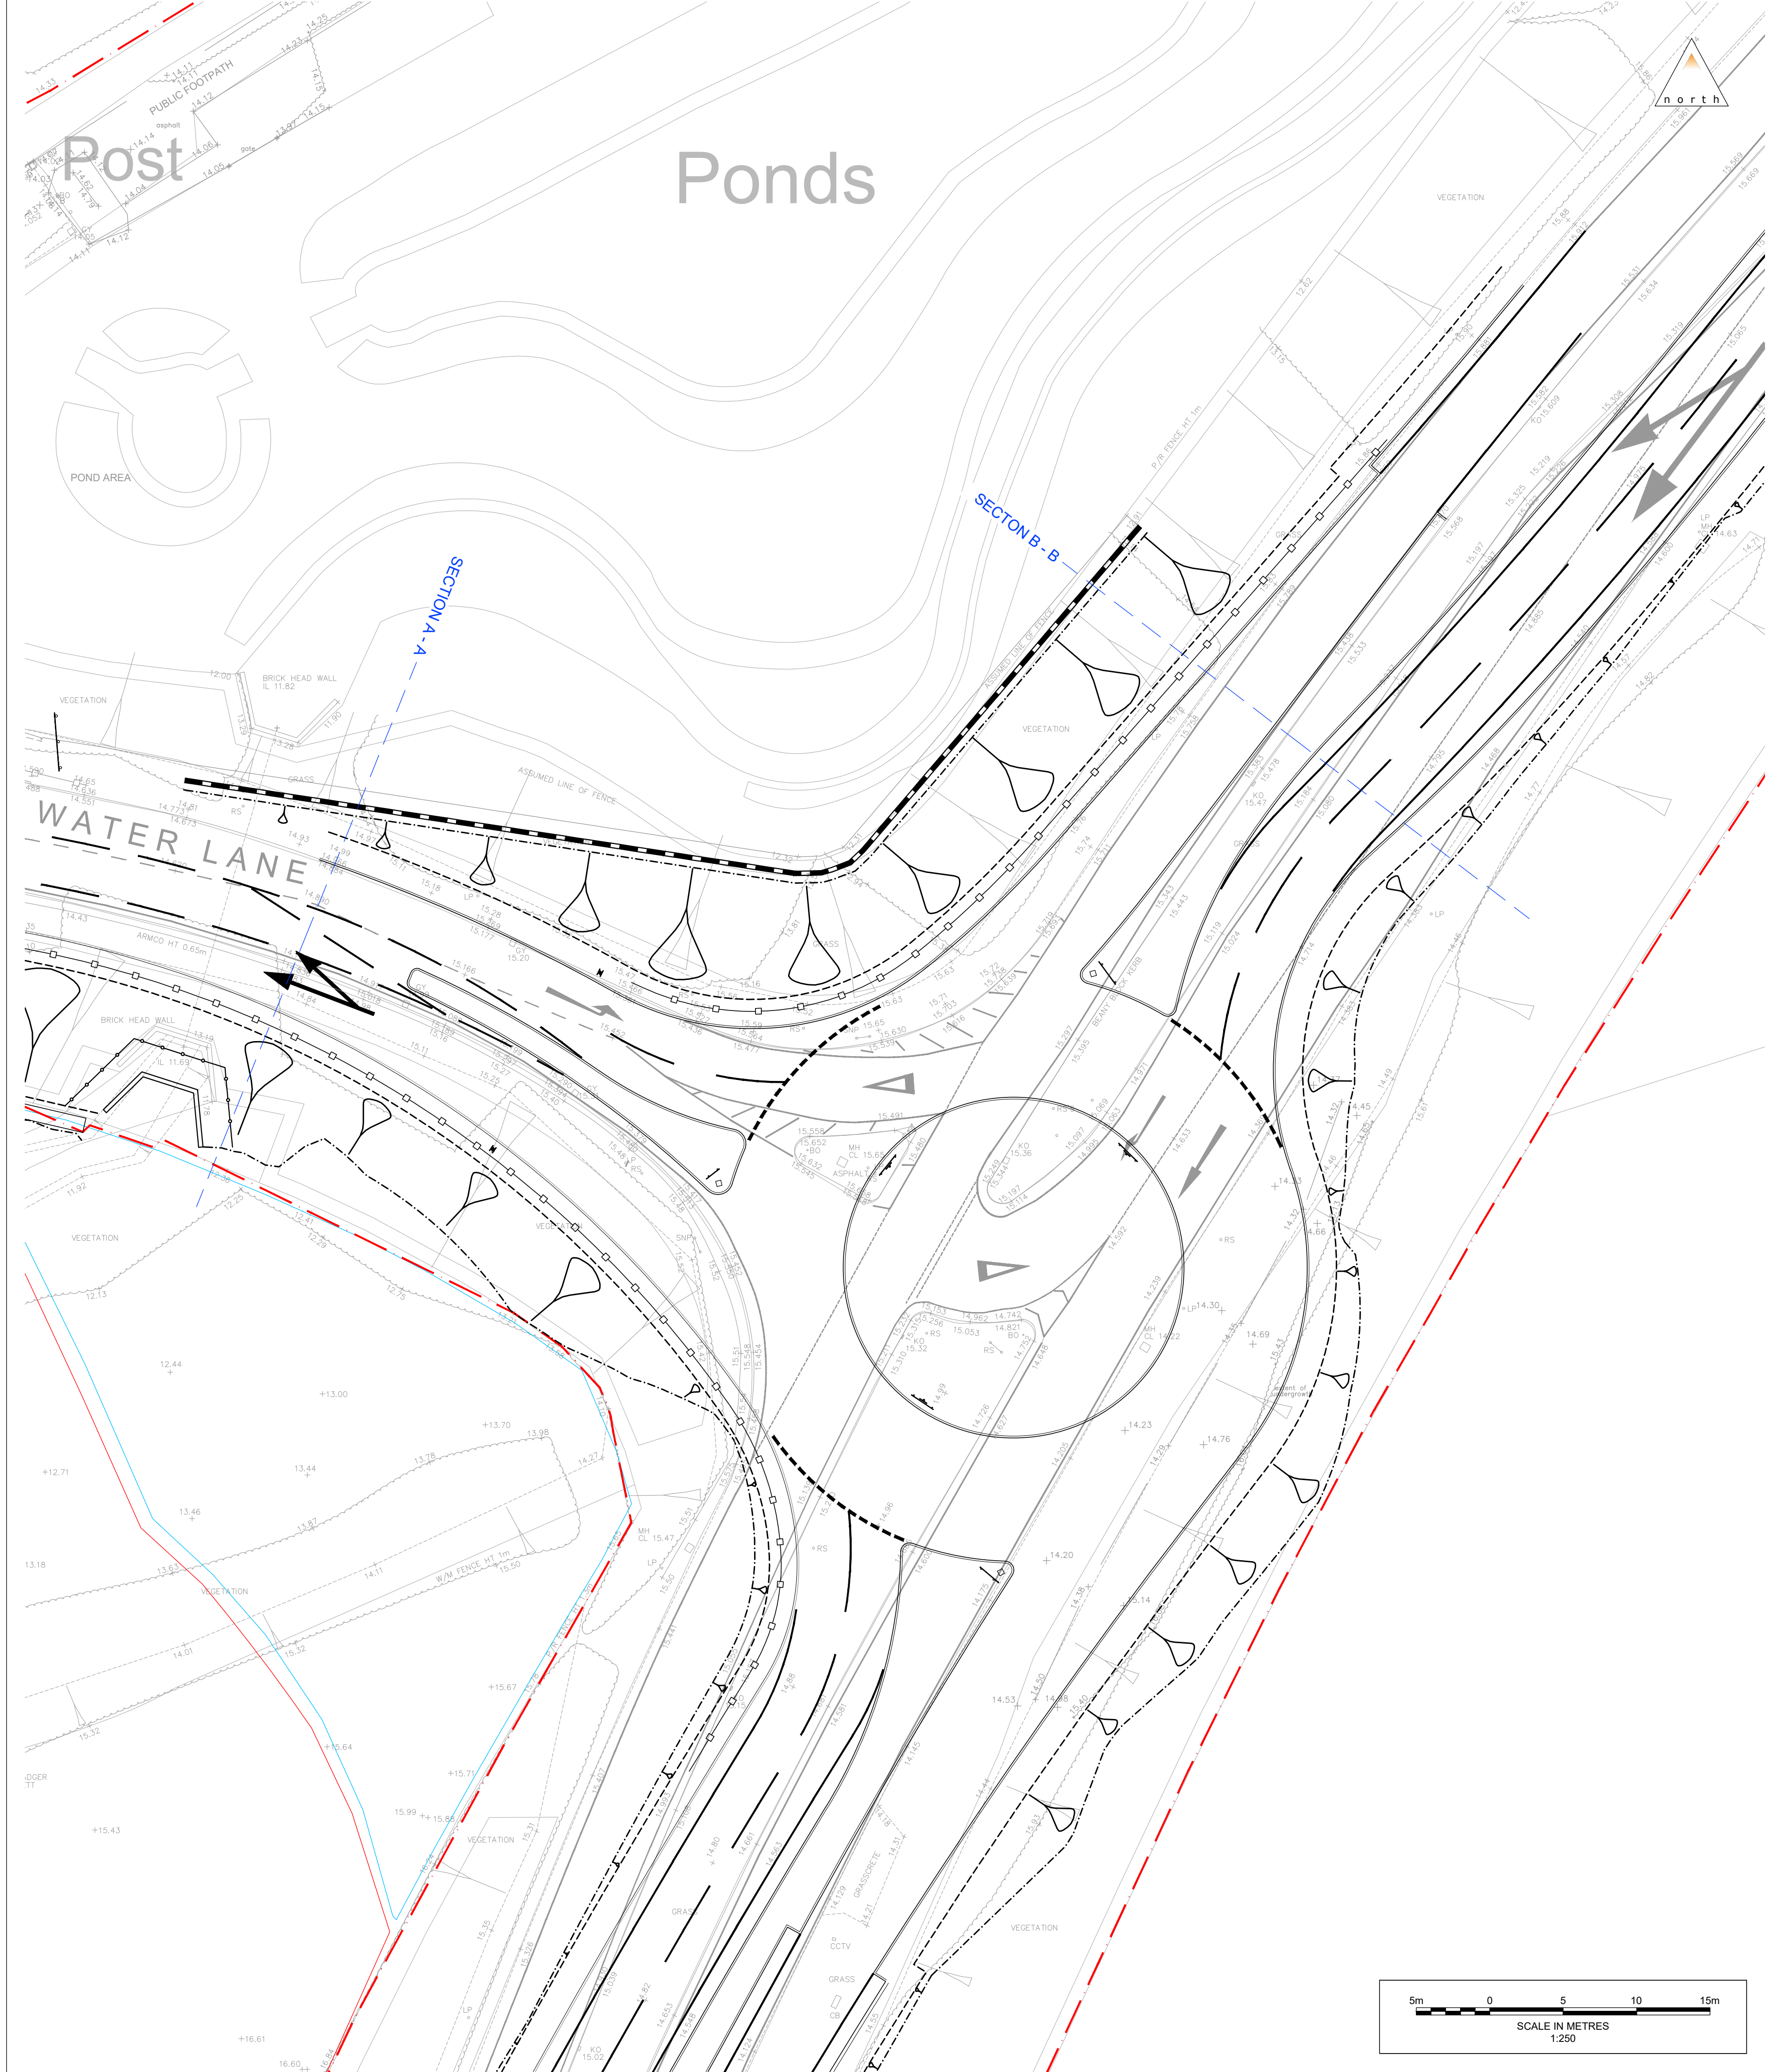

SECTION A - A Water Lane Typical Cross Section

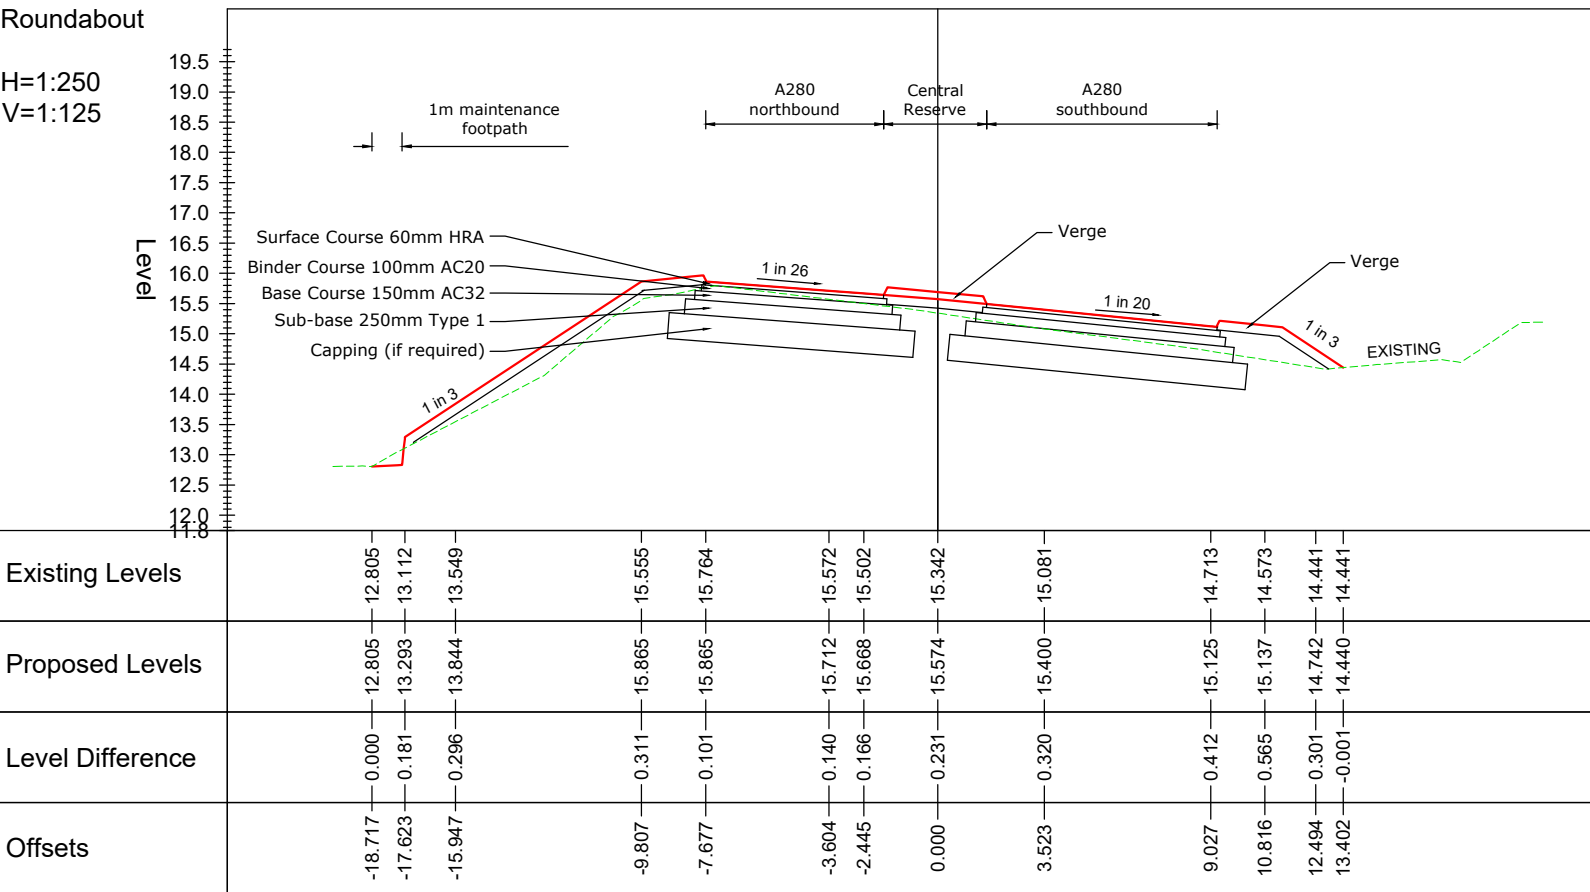

SECTION B - B A280 Typical Cross Section

- Notes
1. Do not scale.

A First Issue
Revision Notes:

FOR PLANNING
NOT FOR CONSTRUCTION

motion

84 North Street
Guildford
Surrey
GU1 4AU

9 Greyfriars Road
Reading
Berkshire
RG1 1NU

Golden Cross House
8 Duncannon Street
London
WC2N 4JF

01483 531300 0118 206 2930 020 7031 8141

www.motion.co.uk

Client:

CALA HOMES

Project:
Land North of Water Lane, Angmering

Title:
Section S278 Highway Works
A280 Roundabout
Typical Cross Sections

Scale: AS SHOWN Size: A1 Project No: 2003033

Drawing: 2003033-S278-P-04-00001 Revision: A