


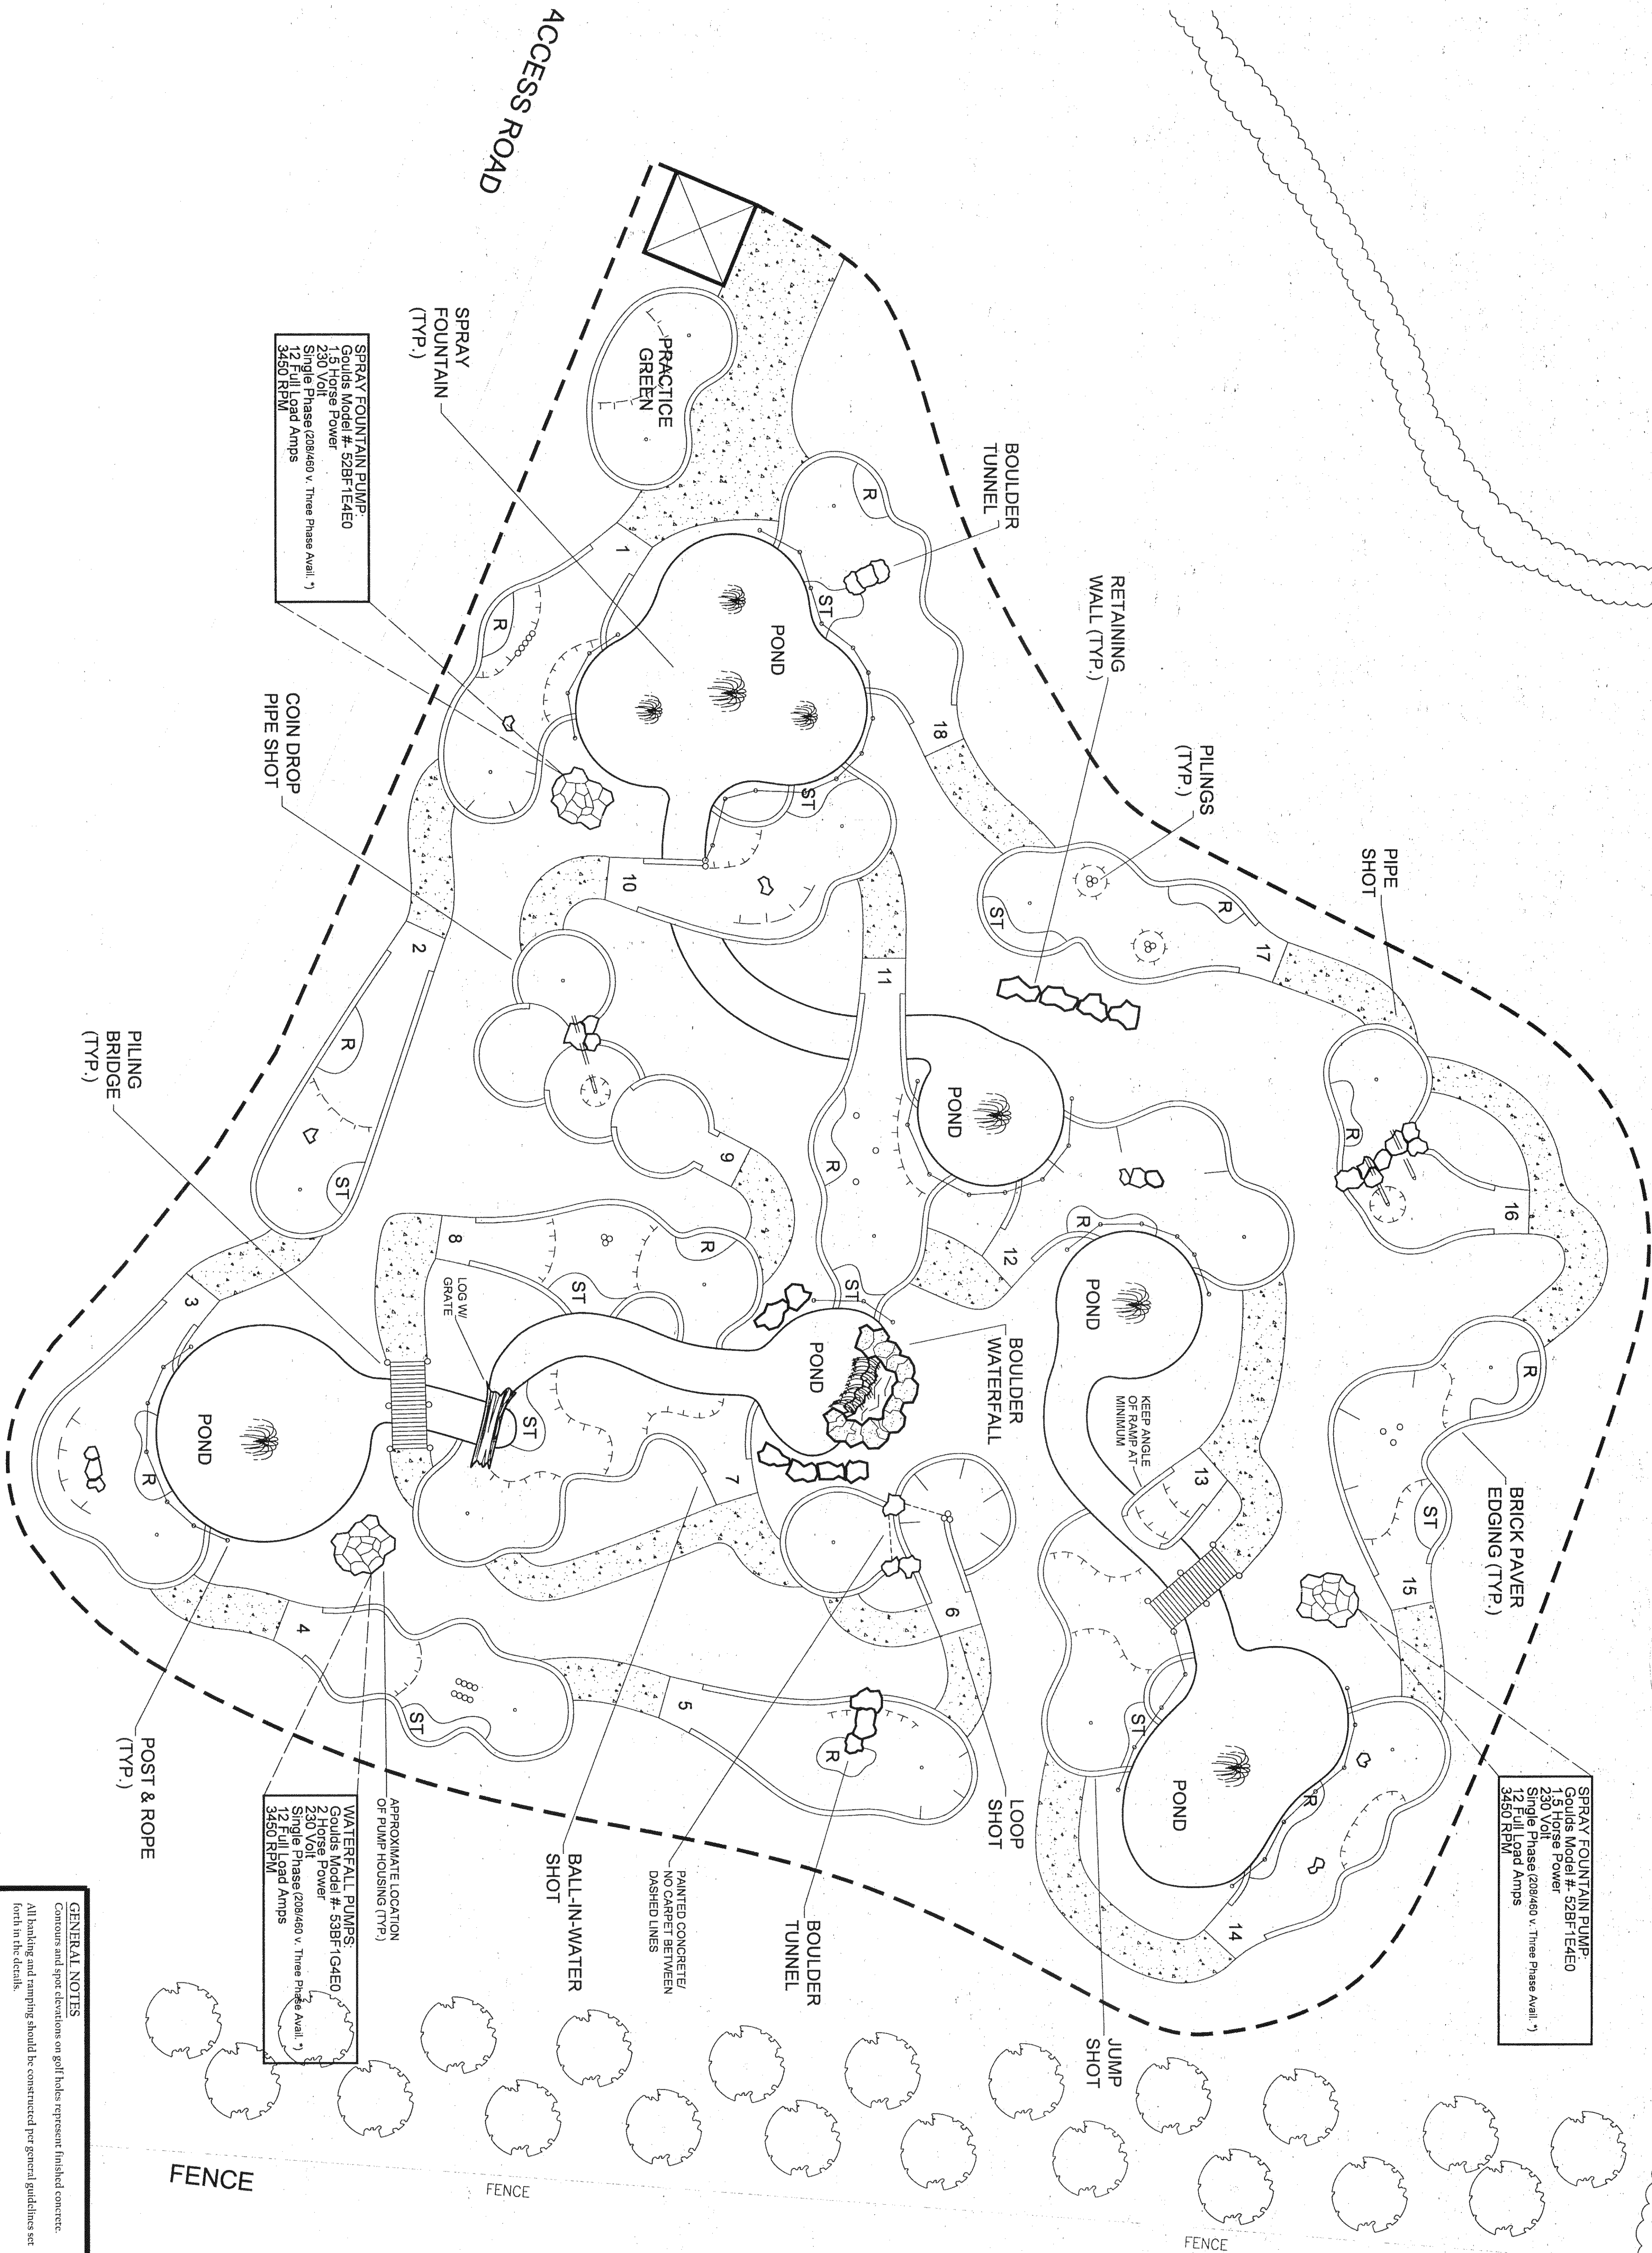

GENERAL NOTES

Contours and spot elevations on golf holes represent finished concrete.

All banking and ramping should be constructed per general guidelines set forth in the details.

All mounds should be rechecked in general locations specified and at spot elevations provided.

There should be a transition radius at all mounds, banks, and ramps - no hard edges.

Golf holes should be formed to outside of fringe edging.

All rock, boulders, and pilings should be cast into golf hole concrete slab.

Pipes for multi-level greens should exit with pipe inner flush with lower green slab. Pipe must align with cap as shown on drawings.

All walls and structures should have intersections and adjustments with smooth curves. No corners or sharp edges.

Walls between golf holes are 60" (5.24 m) wide, typically.

Intersection of flat fairways and sloping surfaces must have a smoothed, curved transition. Placement of roughs or sandtraps is merely a suggestion, and may be altered, replaced with something else, or excluded as seen fit.

All concrete is fiber mesh with ponds and stream being reinforced with rebar or 6" x 8" (3.24 m x 12.5 cm) #2 wire mesh.

REVISIONS:		REUSE OF DOCUMENTS:	
J.U.O.	06/26/14 (M.G. LAYOUT)	This Document, and the designs incorporated herein, are the property of Harris Miniature Golf Courses, Inc. and are not to be used in whole or in part for construction of this or any other project without the written authorization of Harris Miniature Golf Courses, Inc.	
DATE PRINTED: 07/15/14		FOR: Rustington Golf Course Arqnering, West Sussex	
GRAPHICS KEY		DRAWN BY: Layout Plan	
DROPOFF ELEV. CHANGE		DATE: 06 / 16 / 14	
EMBANKMENT		SCALE: 1 : 100	
R — ROUGH		CHECKED BY: J. Chupczak	
ST — SAND TRAP		SHEET #: 2 of 4	
COLORED CARPET MAY BE USED IN PLACE OF NATURAL SAND		JOB #: 14-15-4	

