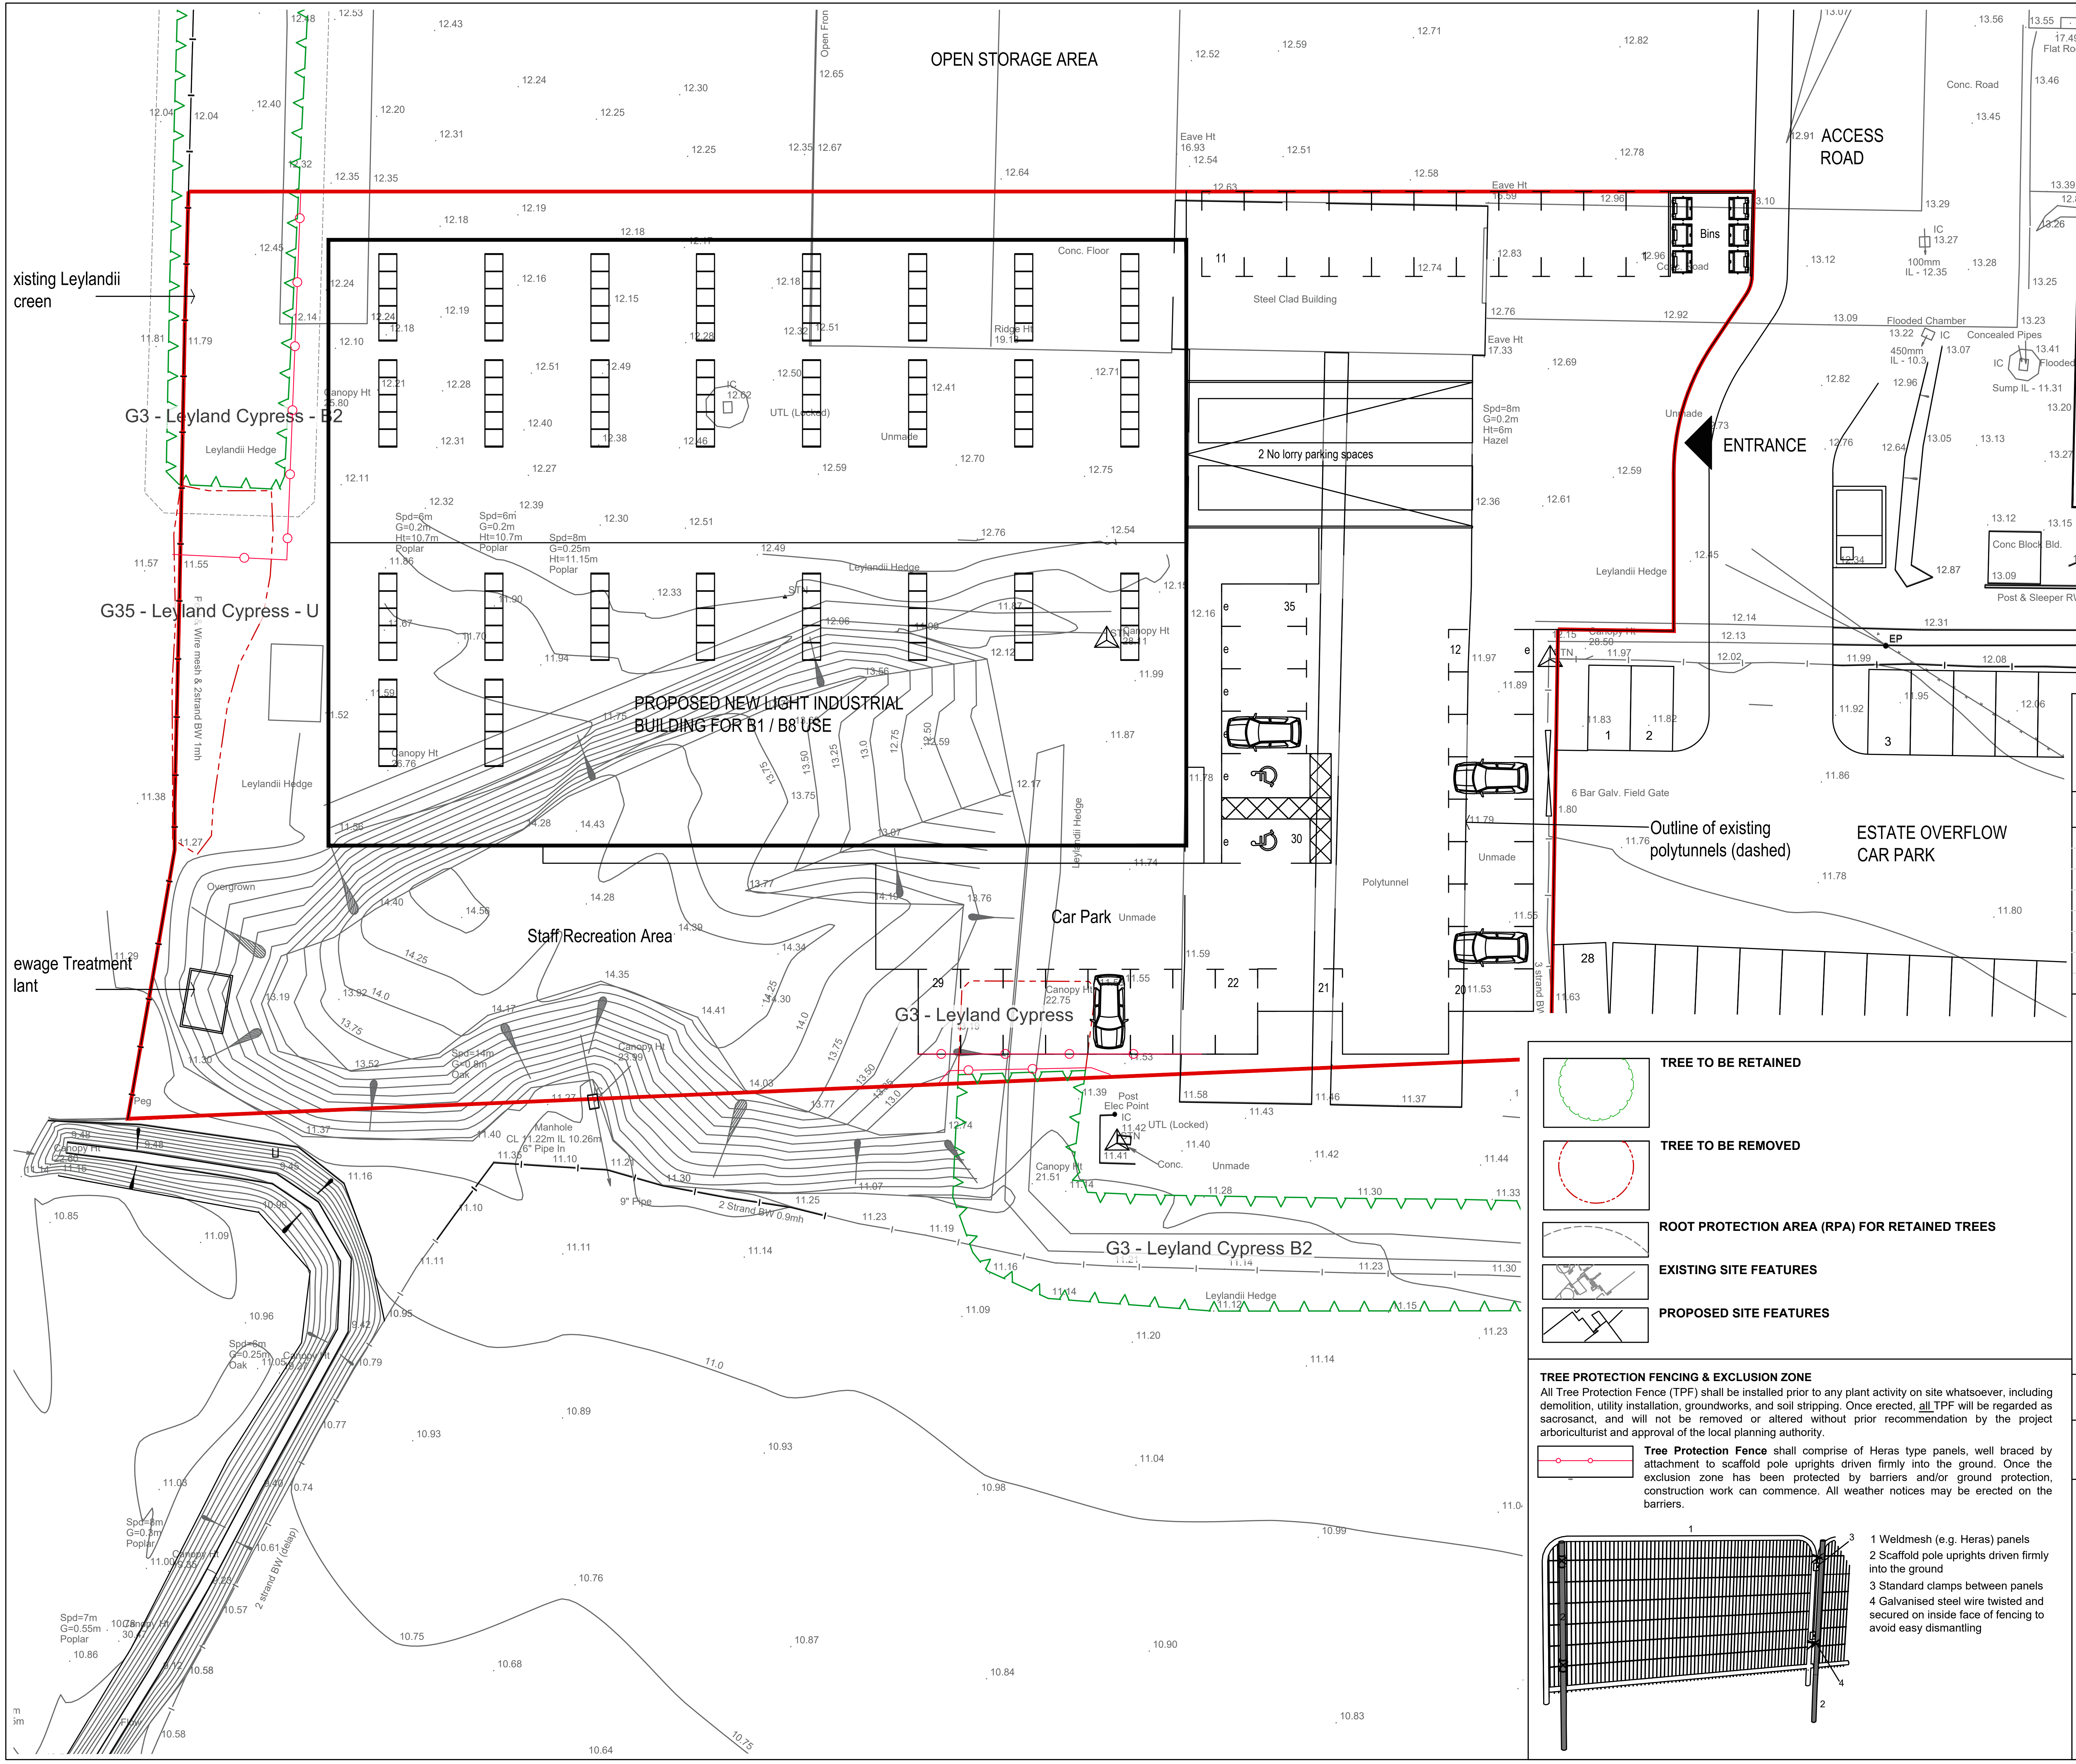

The original of this drawing was produced in colour- a monochrome copy should not be relied upon.

0 1 2 3 4 5 10m

Rev	Date	Details	Drawn

TREE TO BE RETAINED

TREE TO BE REMOVED

ROOT PROTECTION AREA (RPA) FOR RETAINED TREES

EXISTING SITE FEATURES

PROPOSED SITE FEATURES

TREE PROTECTION FENCING & EXCLUSION ZONE

All Tree Protection Fence (TPF) shall be installed prior to any plant activity on site whatsoever, including demolition, utility installation, groundworks, and soil stripping. Once erected, all TPF will be regarded as sacrosanct, and will not be removed or altered without prior recommendation by the project arboriculturist and approval of the local planning authority.

Tree Protection Fence shall comprise of Heras type panels, well braced by attachment to scaffold pole uprights driven firmly into the ground. Once the exclusion zone has been protected by barriers and/or ground protection, construction work can commence. All weather notices may be erected on the barriers.

1 Weldmesh (e.g. Heras) panels
2 Scaffold pole uprights driven firmly into the ground
3 Standard clamps between panels
4 Galvanised steel wire twisted and secured on inside face of fencing to avoid easy dismantling

ACD ENVIRONMENTAL

HEAD OFFICE
Rodbourne Rail Business Centre, Grange Lane,
Malmesbury, SN16 0ES
Tel: 01666 825646

Suite 8 & 9, Courtyard House, Mill Lane, Godalming, GU7 1EY
Tel: 01483 425714

Suite 6, Crescent House, Yonge Close, Eastleigh, SO50 9SX
Tel: 02382 026300

Suite 50, Space Business Centre Gloucester,
Quedgeley, Gloucester, GL2 4AL
Tel: 01452 887260

Suite GO3B, 1010 Cambourne Business Park,
Cambourne, CB23 6DP
Tel: 01223 598598

email: mail@acdenv.co.uk
www.acdenvironmental.co.uk

Copyright of ACD. All rights described in Chapter IV of the Copyright, Designs and Patents Act 1988 have been generally asserted: 2017. Copyright of this plan remains with ACD until all fees have been paid in full.

scheme: The Vinery
Poling
client: Paul Airey Planning
Associates Ltd
drawing: Tree Protection Plan
date: 10.12.19
scale: 1:250@A2
dwg no: PRI22693-03
drawn: RA checked: SN

ARUN DISTRICT COUNCIL A/97/21/DOC