




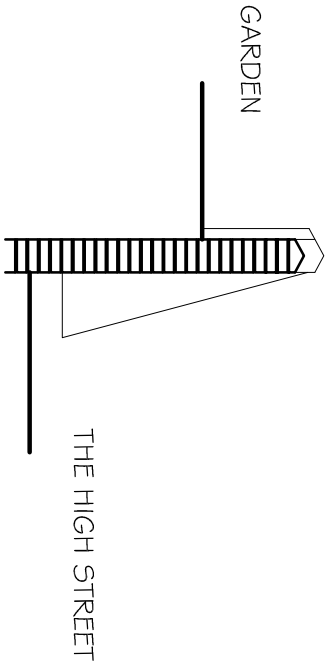


Scale bar (m)

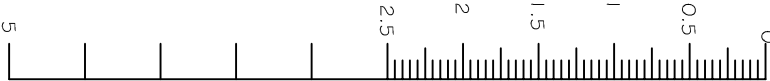


SECTION A - A

STREET ELEVATION

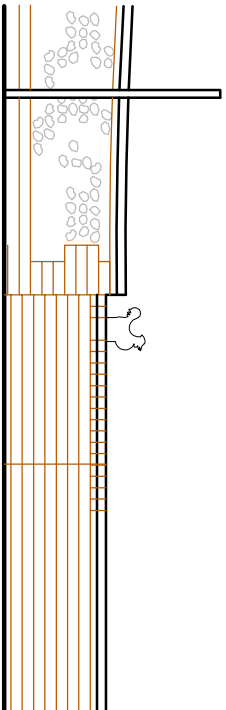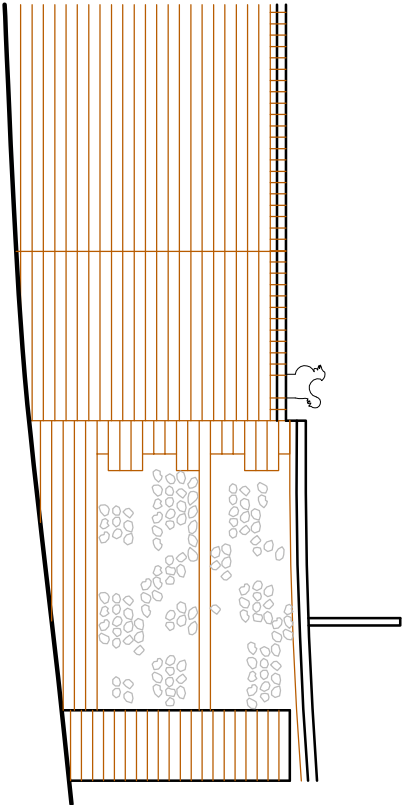

GARDEN ELEVATION

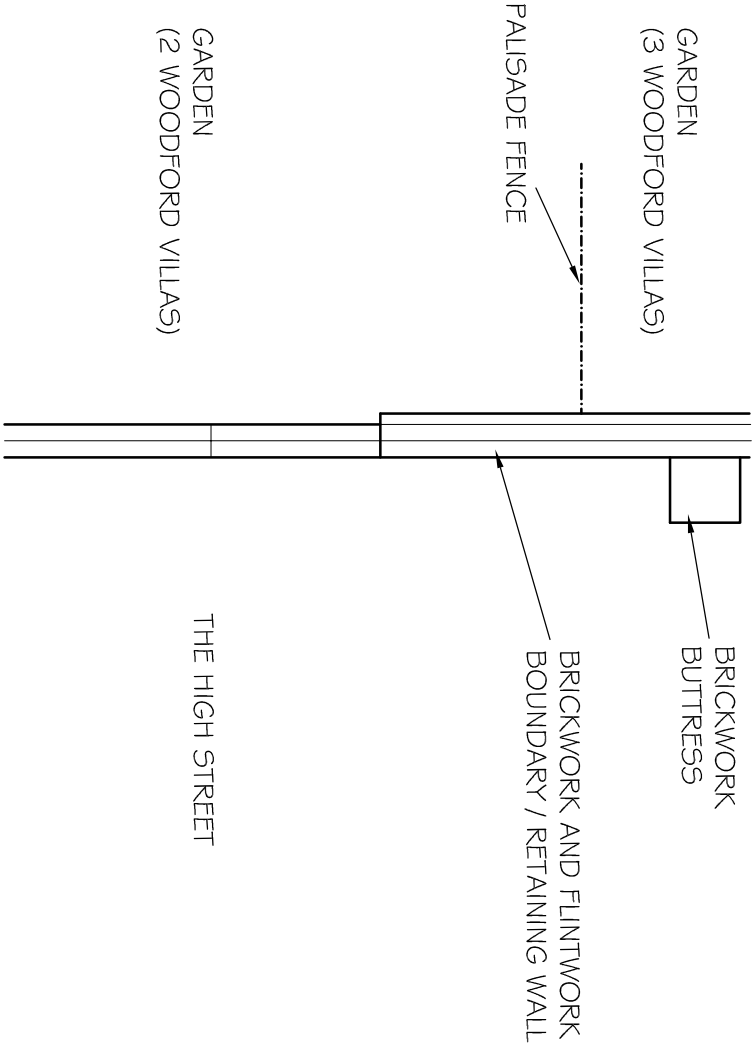

PLAN

NOTES
WRITTEN DIMENSIONS TO BE TAKEN IN PREFERENCE TO SCALE, AND ARE TO BE CHECKED ON SITE PRIOR TO COMMENCING WORK. THIS DRAWING IS TO BE READ IN CONJUNCTION WITH ALL OTHER DOCUMENTS RELATING TO THIS PROJECT. ANY DISCREPANCIES ARE TO BE REFERRED IMMEDIATELY TO THE ARCHITECT. THIS DRAWING IS THE PROPERTY OF PHIL BROWN (ARCHITECTURAL SERVICES) LTD AND SHOULD NOT BE USED OR REPRODUCED WITHOUT PERMISSION. IT IS THE CONTRACTOR'S RESPONSIBILITY TO ENSURE COMPLIANCE WITH THE BUILDING REGULATIONS.

DRAWING TITLE
EXISTING FRONT BOUNDARY WALL
ELEVATIONS, PLAN AND SECTION

CLIENT

MRS D EDWARDS

SCALE

1:50@A3

DRAWN BY

PLB

DATE

JUL 14

PROJECT
2 WOODFORD VILLAS
THE HIGH STREET
ANGMERING
WEST SUSSEX

DWG NO 358/03

REV.

PHIL BROWN
(ARCHITECTURAL SERVICES) LTD
10 MANTLING ROAD
LITTLEHAMPTON
WEST SUSSEX
BN17 7DG
TEL 01903 715177

REV DESCRIPTION

DATE