



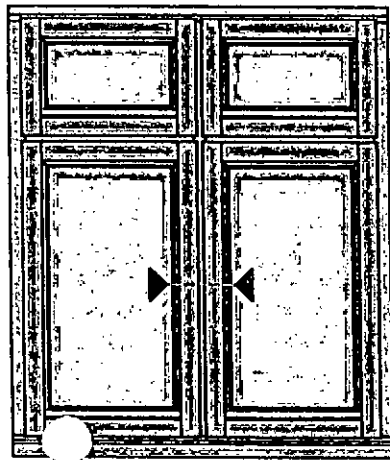

Cut length of floating
mullion is as standard
mullion - 4mm

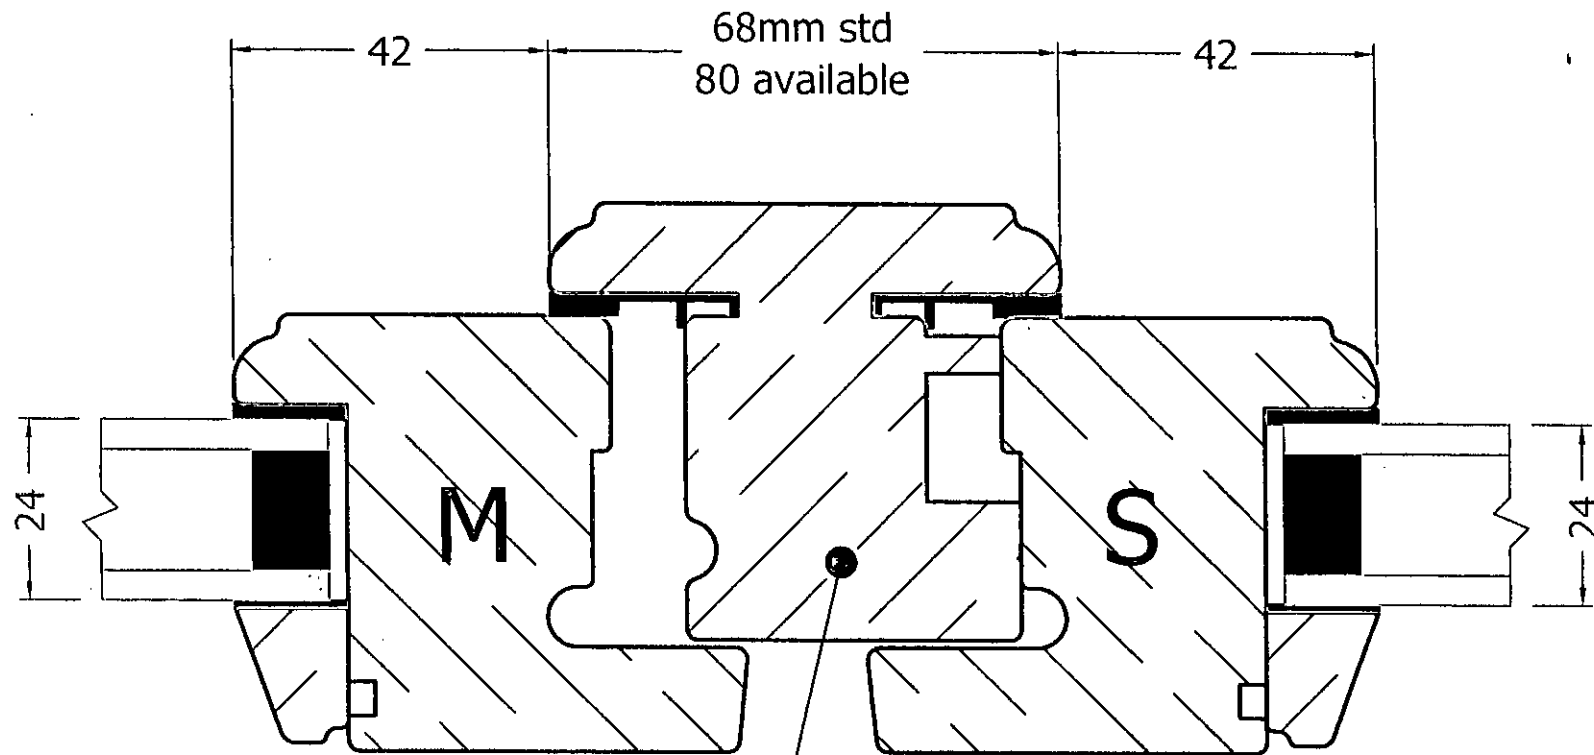

Dempsey Dyer Ltd

a way forward for sustainability

68mm Stormproof

FLOATING Mullion Detail - Mayfield Sash (15mm)

Drawing Ref
68SP/MULL/MS15

Scale
1 : 1

Drawing Date
11-05-2011

Drawn By
P Pennock

Checked By
S French

Unit 11 to 13 Longthwaite Business Park, South Kirby, Pontefract, West Yorkshire, WF9 3AP.
Tel (01977) 649641 / Fax (01977) 649517
Email : sales@dempseydyer.co.uk