


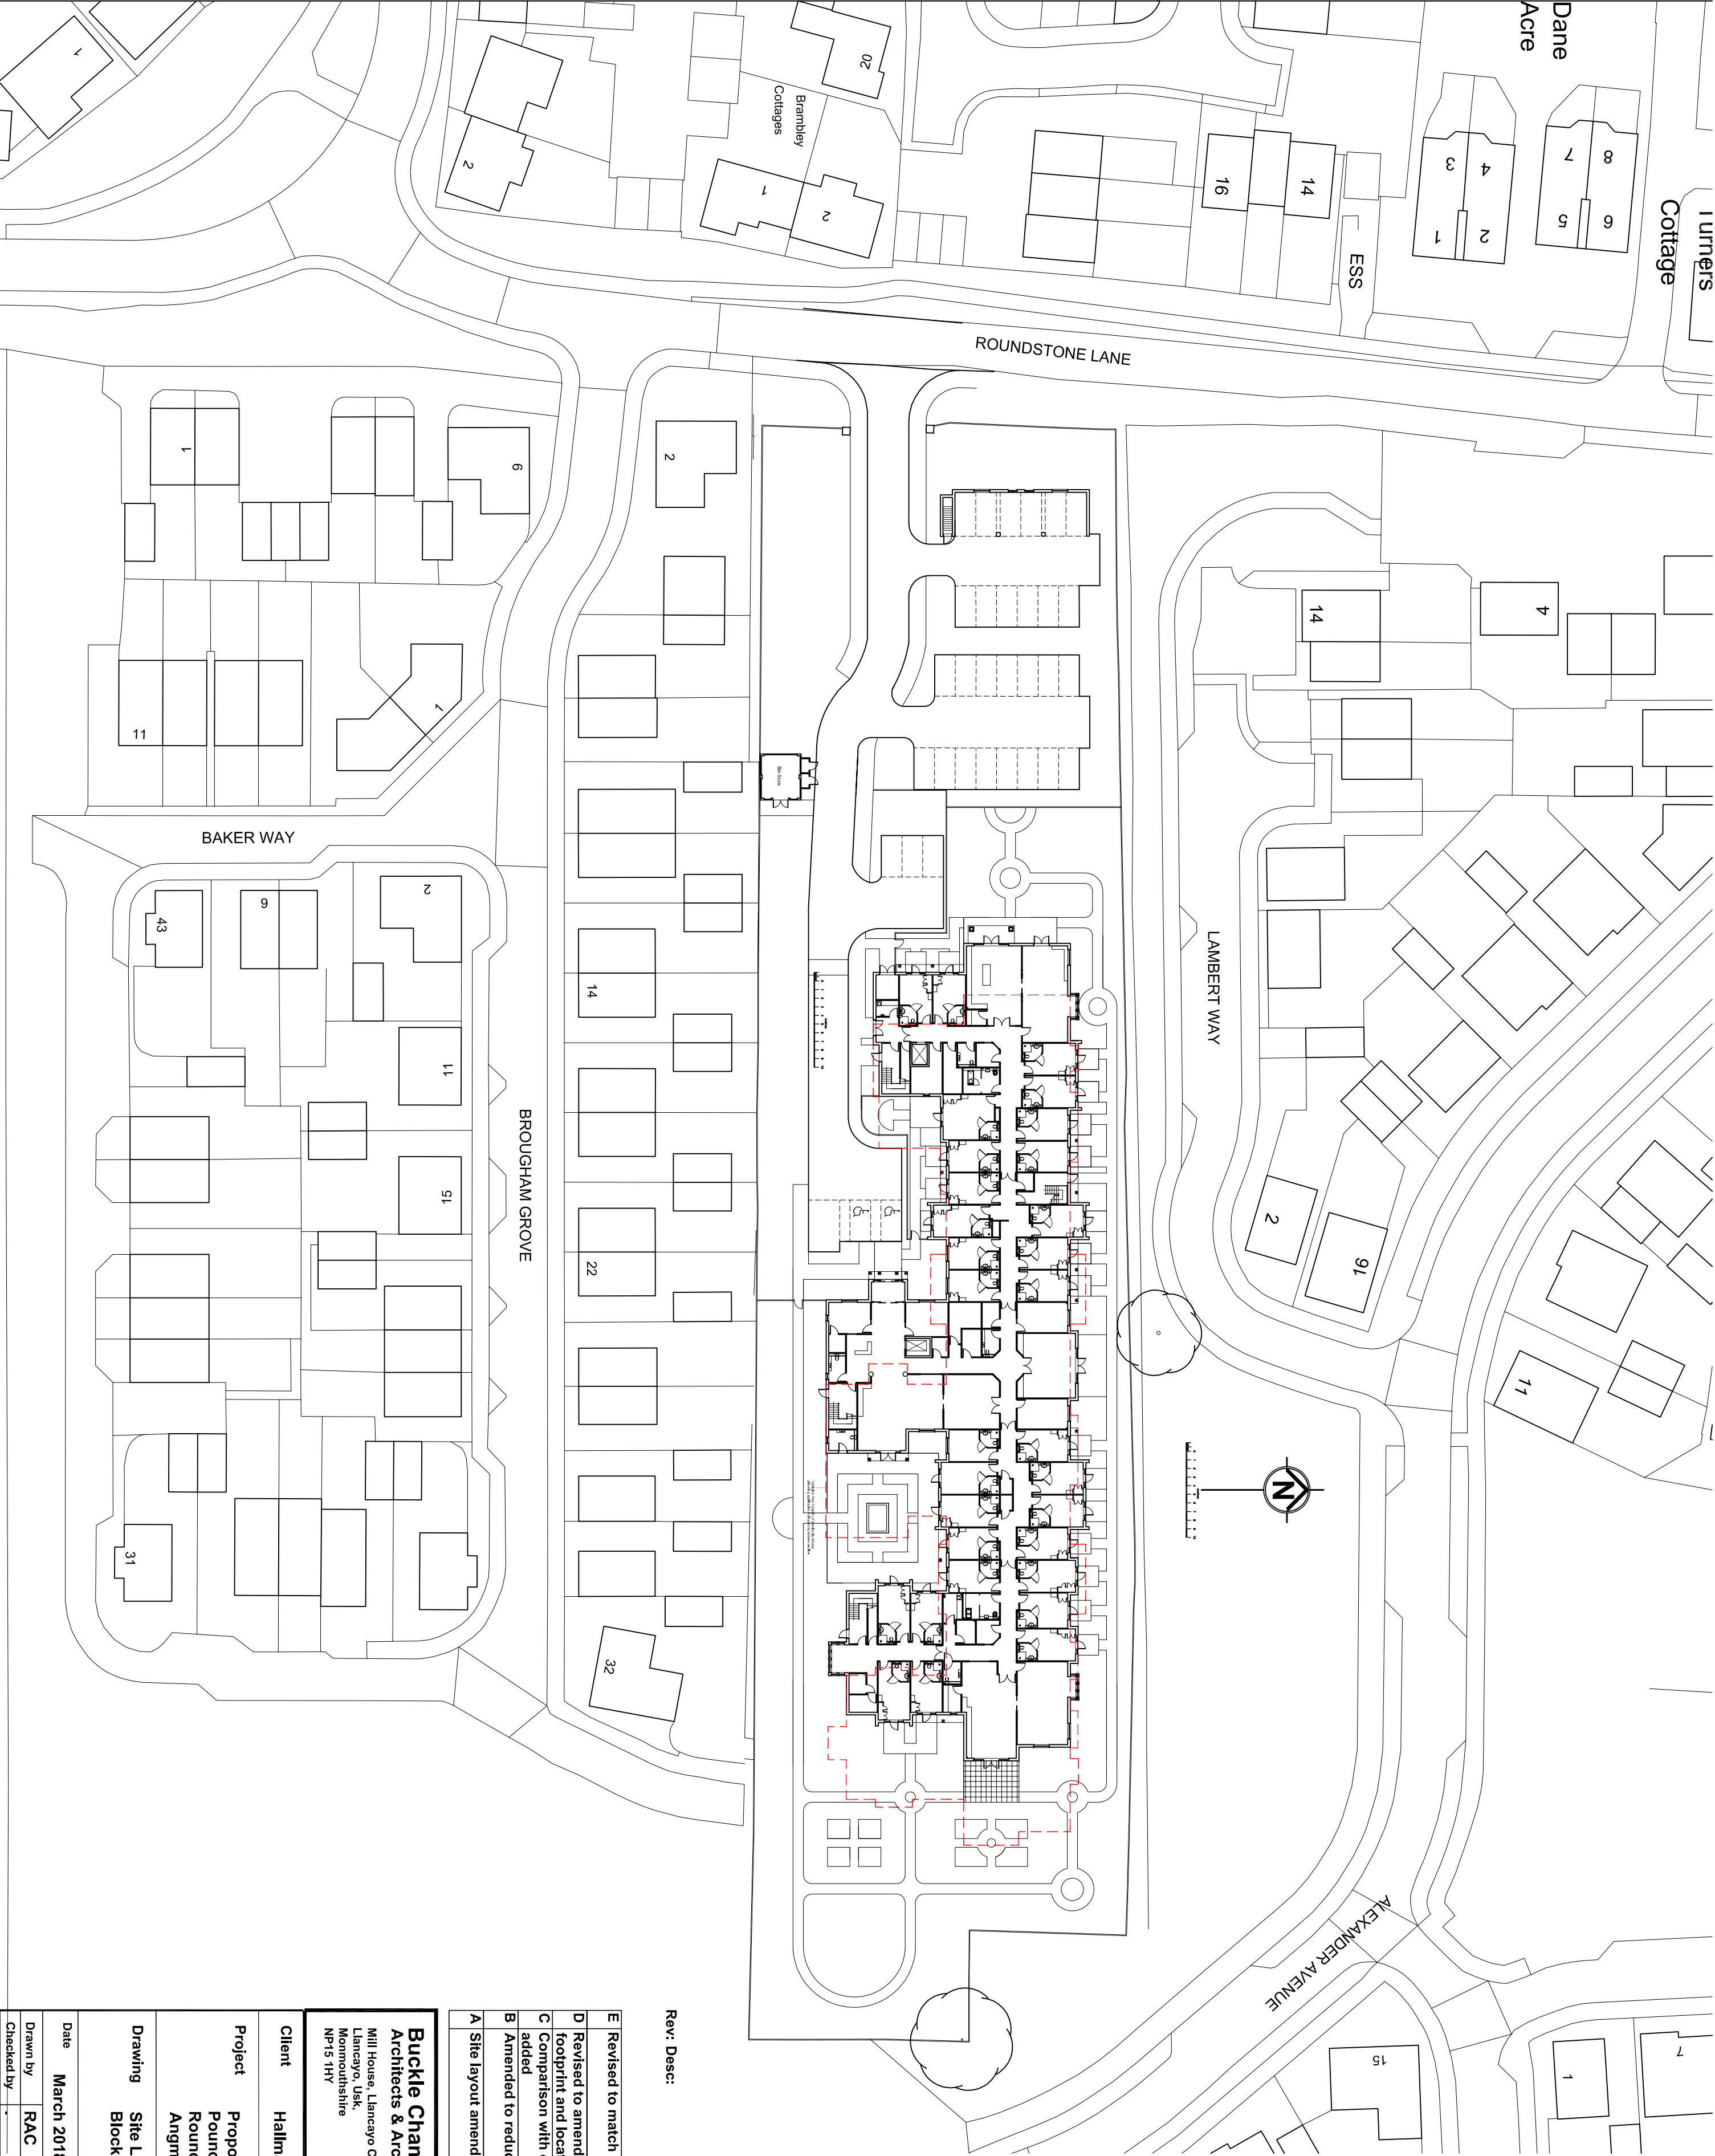

Rev: Desc: By: Date: Chkd:

E	Revised to match landscaping plan	RAC	15.01.19	.
D	Revised to amended building footprint and location	RAC	08.01.19	.
C	Comparison with original footprint added	RAC	14.08.18	.
B	Amended to reduced footprint	RAC	14.08.18	.
A	Site layout amended	RAC	23.03.18	.

Buckle Chamberlain Partnership Ltd.
Architects & Architectural Technologists.
Mill House, Llanecoy Court,
Llanecoy, Usk, NP15 1HY
Tel: 01291 672264
01291 673424
Fax: 01291 671050
Email: enquiries@bucklechamberlain.co.uk

Client	Hallmark Care Homes		
Project	Proposed Care Home Pound Place Roundstone Road Angmering		
Drawing	Site Layout Block Plan	Scale	1:500 @ A2
Date	March 2018	Drawn By	RAC
Checked by		Checked by	
Status	Planning	Drawing No	1388/002
			E