




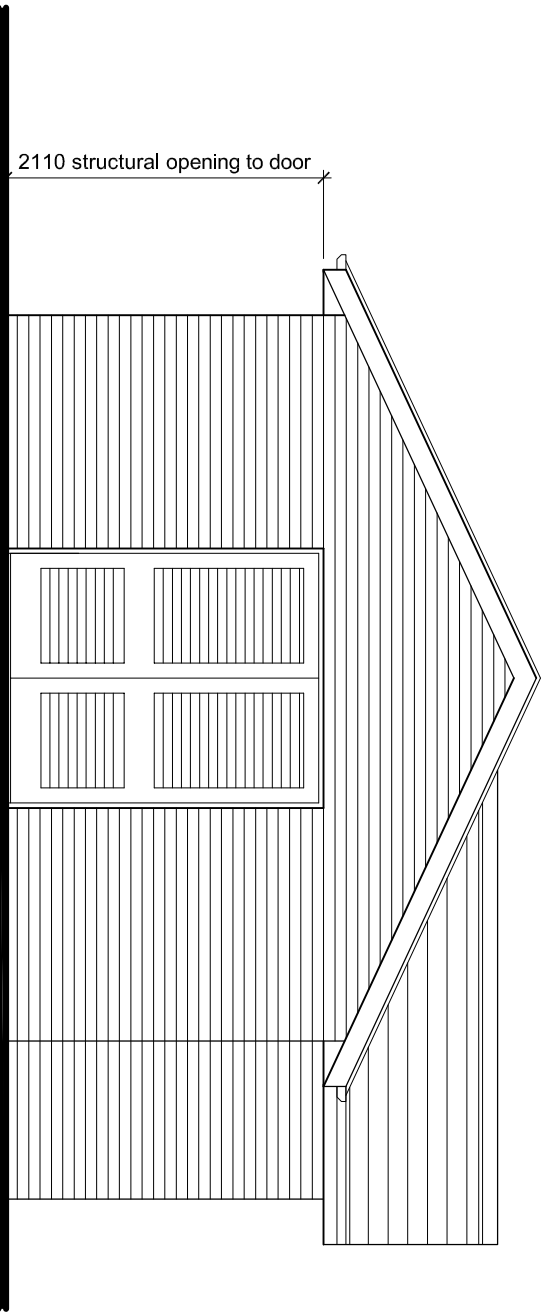


EAST ELEVATION (Bin store entrance)

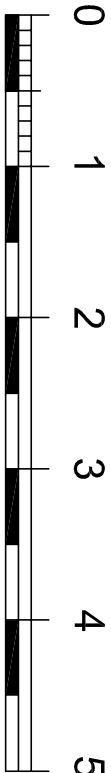


METRES

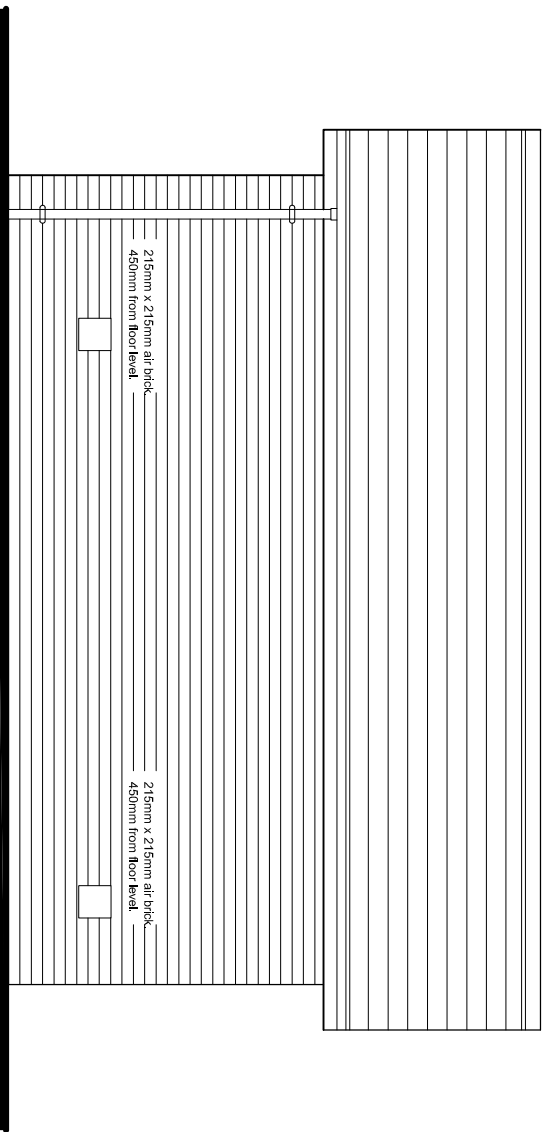


SOUTH (Rear) ELEVATION

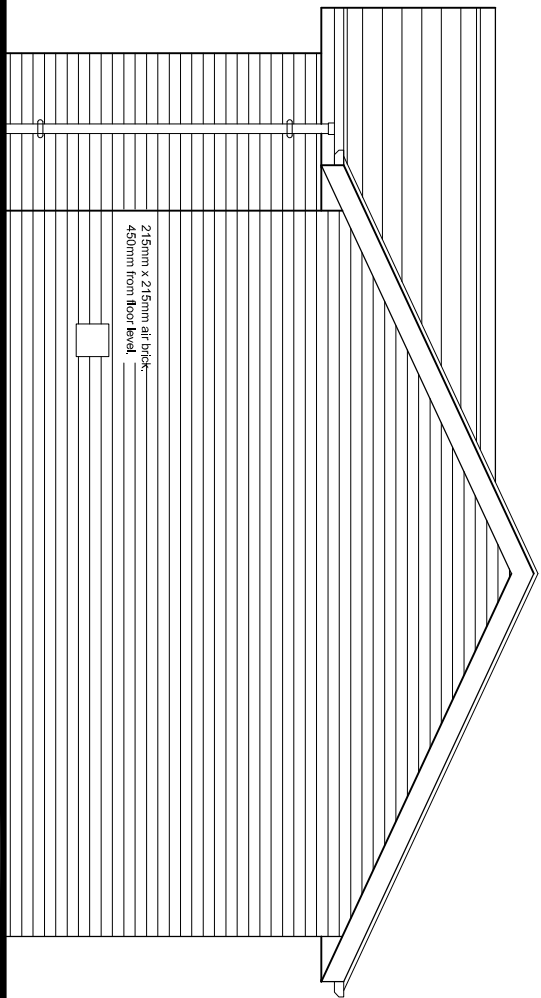

WEST (Side) ELEVATION

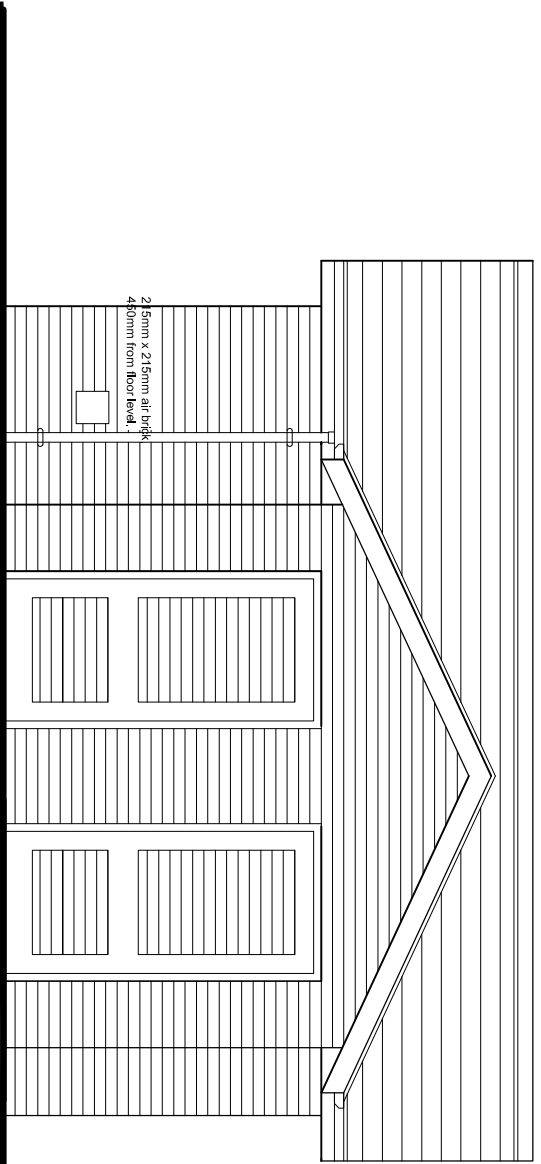

NORTH (Front) ELEVATION

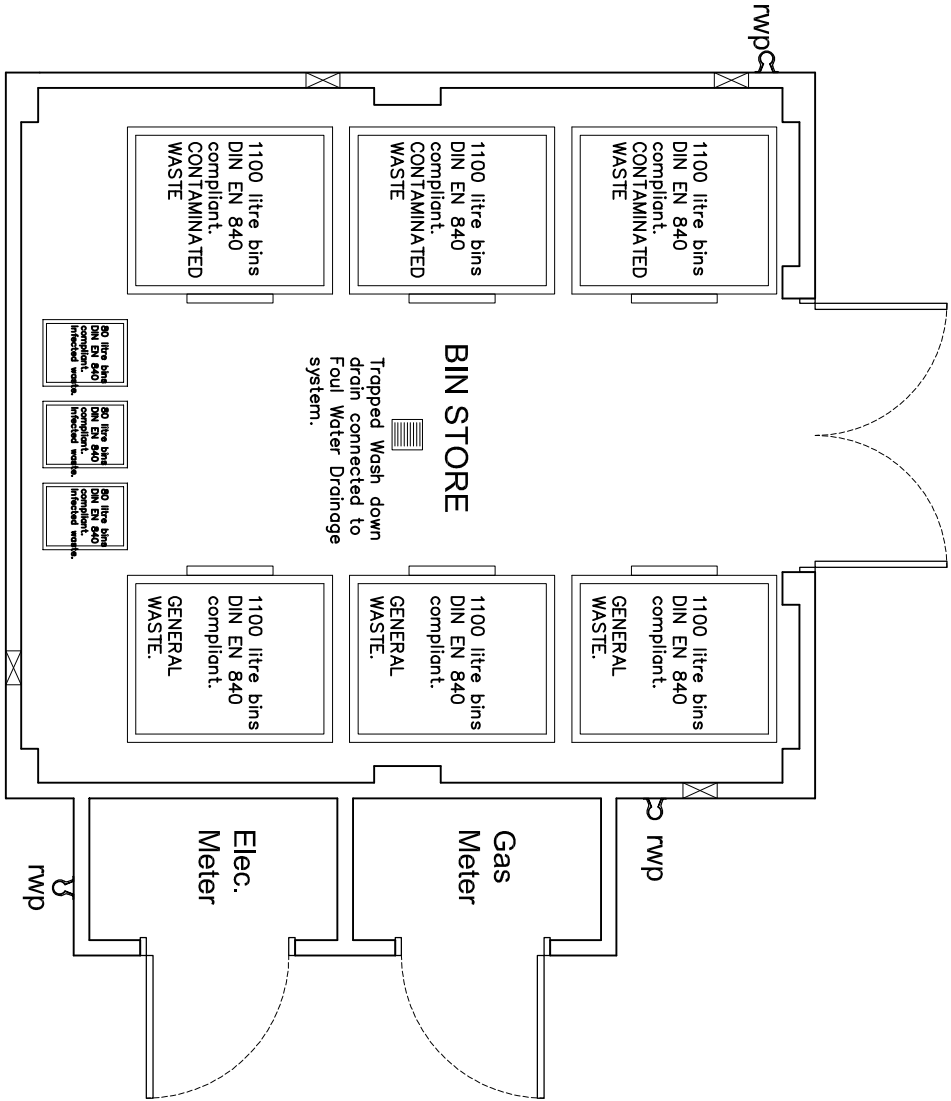

PLAN OF BIN EXTERNAL STORE

MATERIALS

Roof
Marley Ashmore interlocking plain tile.
Half-round ridge & hip tiles.
White pVCU fascias and soffit.

Walls
Facing brick to match main building.

Rainwater Goods
Black pVCU.

Rev: Desc:		By: Date:		Chkd:	
A	Building rotated	RAC	11.01.19		

Buckle Chamberlain Partnership Ltd.
Architects & Architectural Technologists.
Mill House, Lancayo Court,
Lancayo, Usk,
Monmouthshire
NP15 1HY
Tel: 01291 672264
01291 673424
Fax: 01291 671050
Email: enquiries@bucklechamberlain.co.uk

Client
Hallmark Care Homes

Project
Proposed Care Home
Pound Place
Roundstone Lane
Angmering

Drawing
External Bin Store
Plan & Elevations

Date	March 2018	Scale	1:50 @ A2
Drawn by	RAC	Drawing No	1388/004
Checked by	-	Status	A