

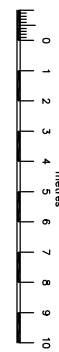


ALEXANDER AVENUE

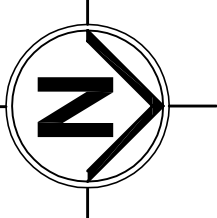

LAMBERT WAY

ROUNDSTONE LANE

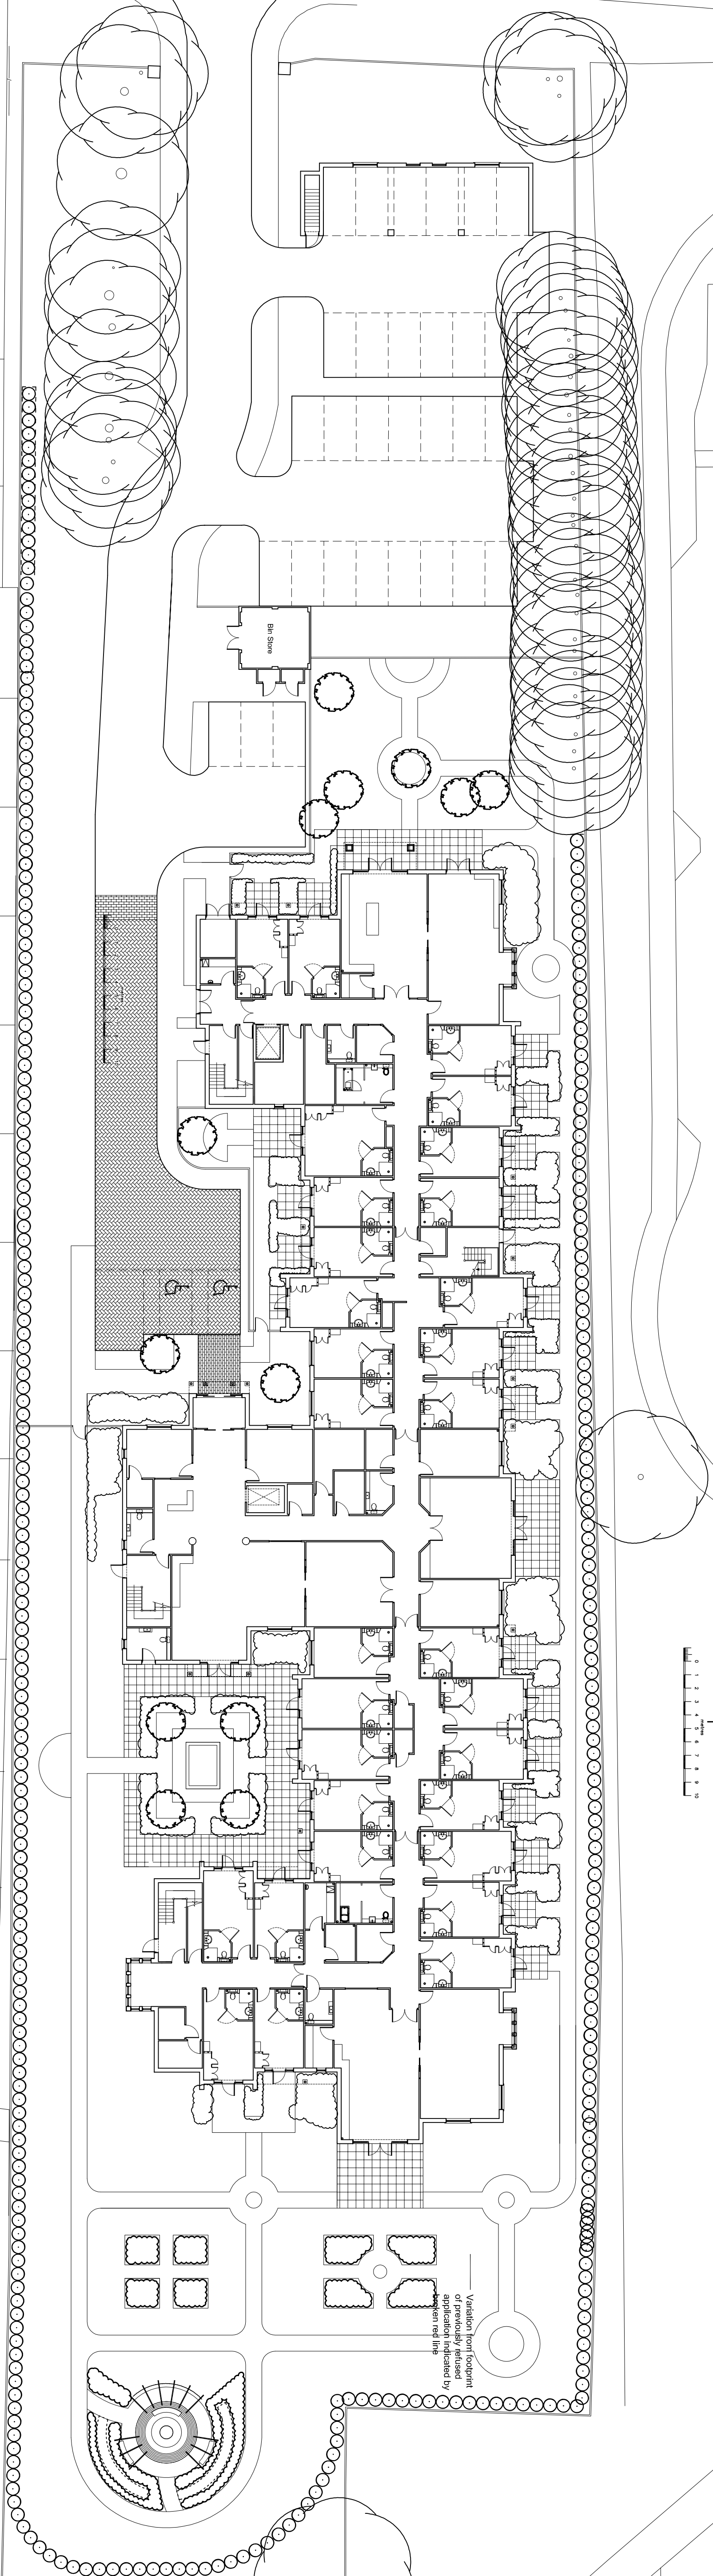

BROUGHAM GROVE

BAKER WAY

Rev Desc:		By: Date: Cmkd:	
G	Bin store location moved and layout amended to match	RAC	22.02.19 .
F	Revised to match landscaping plan	RAC	15.01.19 .
E	Revised to amended ground floor	RAC	14.01.19 .
D	Revised to amended building footprint and location	RAC	08.01.19 .
C	Revised boundary planning added	RAC	14.08.18 .
B	Amended to reduced footprint	RAC	03.08.18 .
A	Amended to Client comments	RAC	23.03.18 .

Buckle Chamberlain Partnership Ltd.
Architects & Architectural Technologists.
Mill House, Lamcayo Court,
Lancayo, Uak. 01291 672254
Fax: 01291 673424
W15 1UY Email: enquiries@bucklechamberlain.co.uk

Client Hallmark Care Homes

Project Proposed Care Home
Roundstone Road
Angmering

Drawing Site Layout
General Arrangement

Date	Feb. 2018	Scale	1:250 @ A1
Drawn by	RAC	Drawing No	1388/001
Checked by	.	Status	G
Status	Planning		