




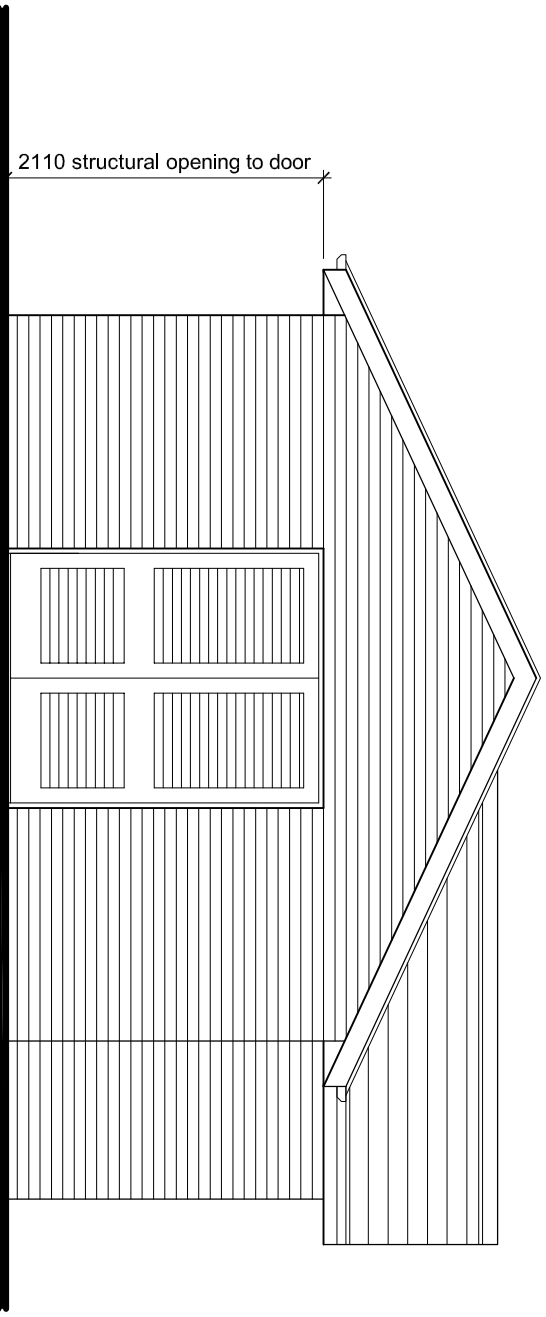


SOUTH ELEVATION (Bin store entrance)

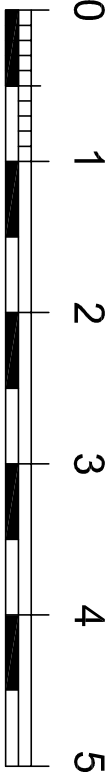


METRES

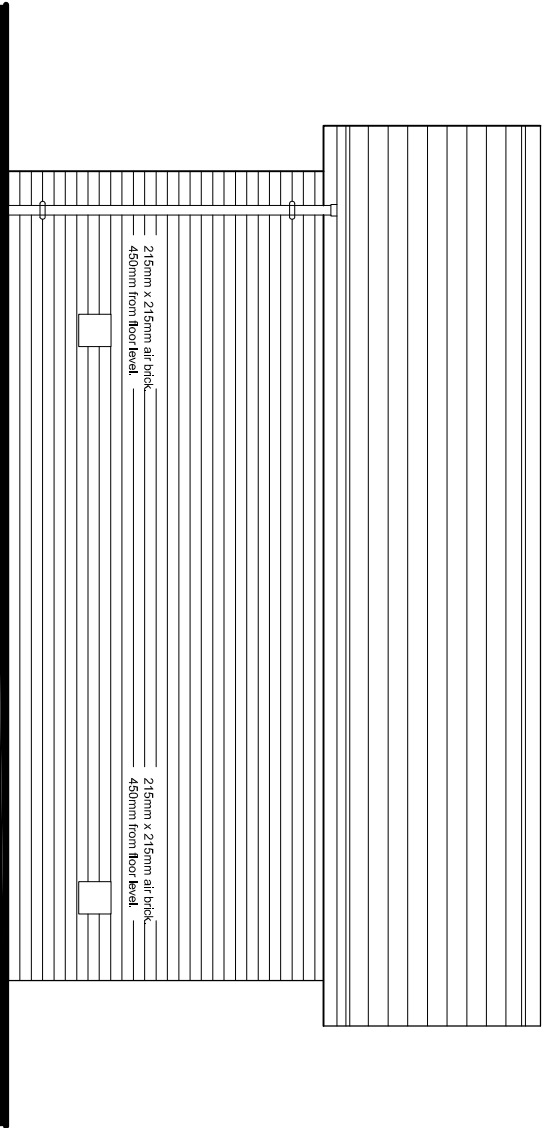


WEST (Side) ELEVATION

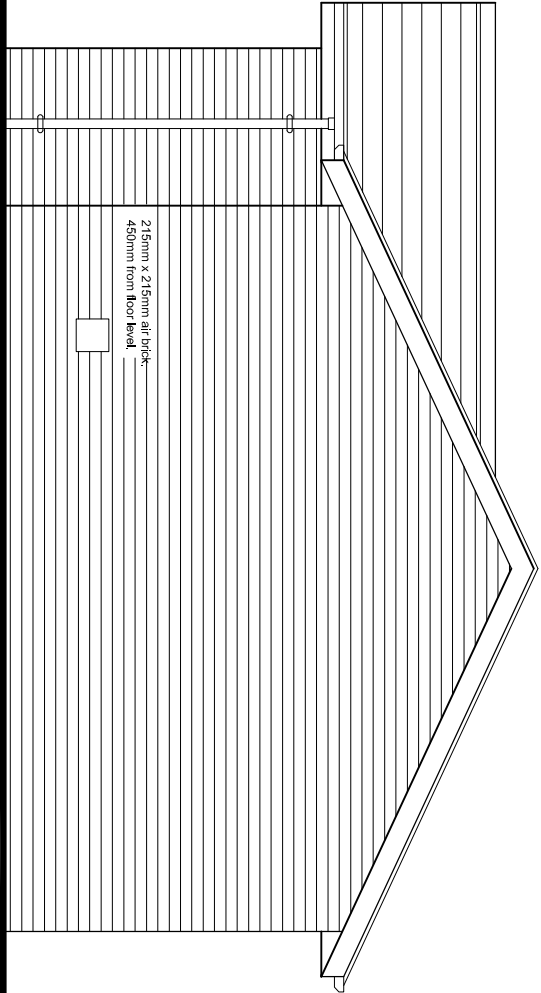

NORTH (Rear) ELEVATION

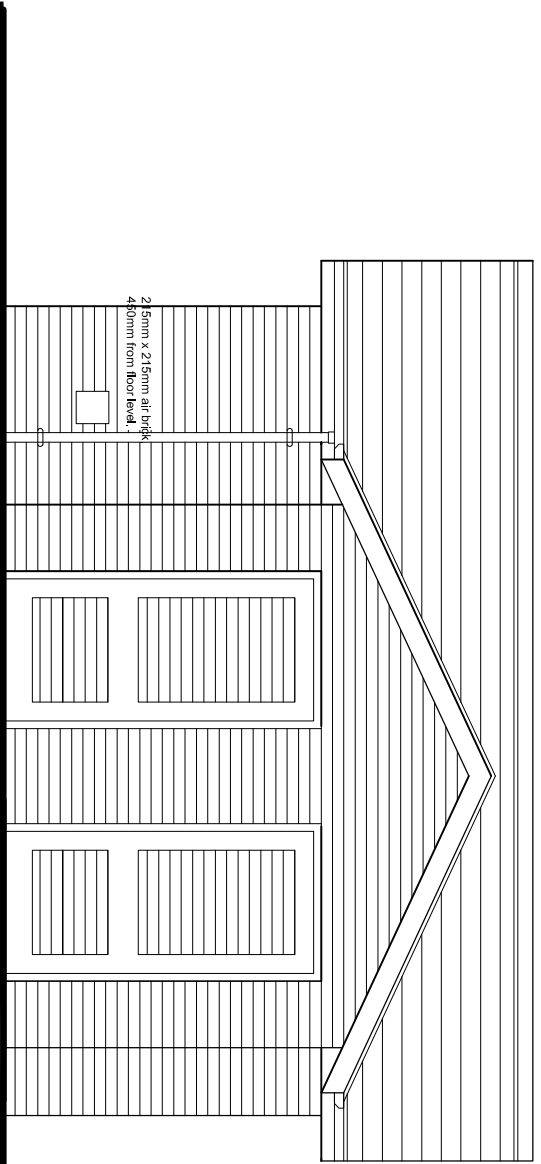

EAST (Side) ELEVATION

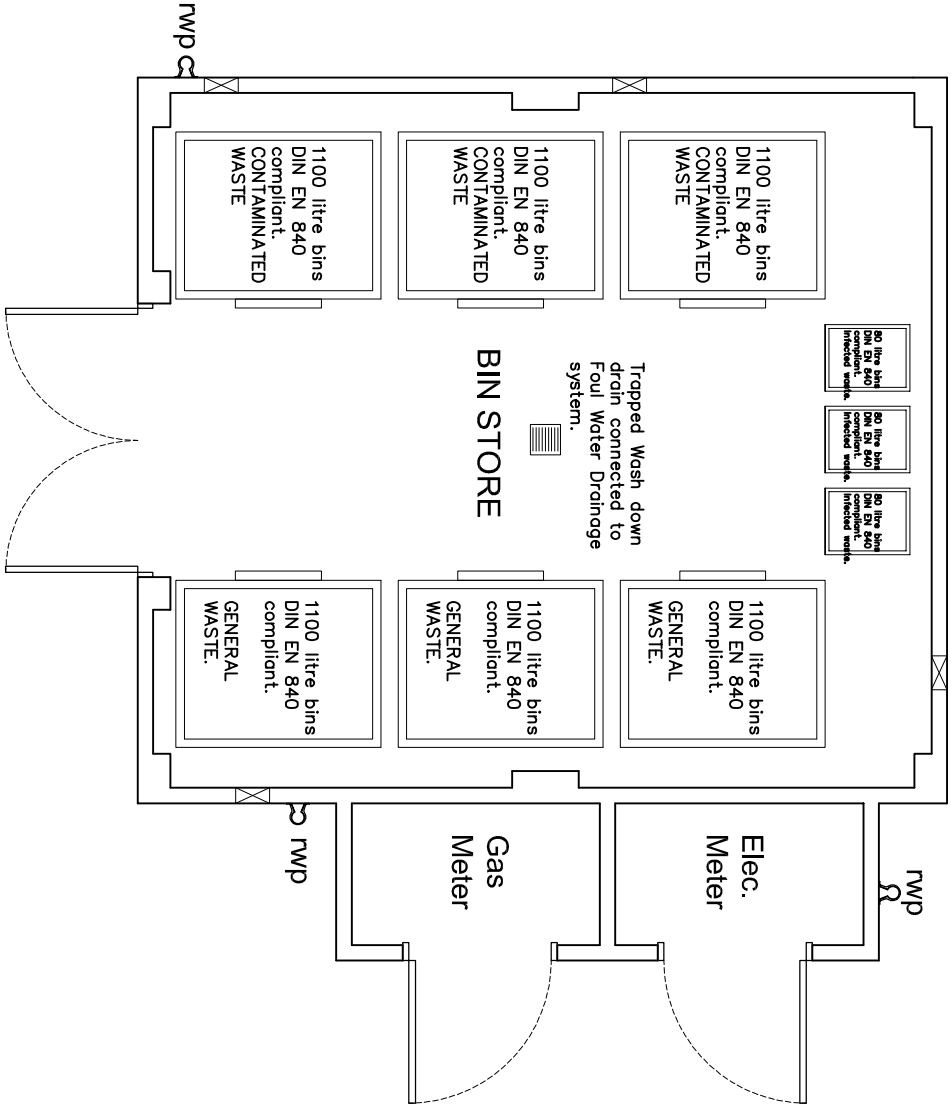

PLAN OF BIN EXTERNAL STORE

MATERIALS

- Roof
 - Marley Ashmore interlocking plain tile.
 - Half-round ridge & hip tiles.
 - White pVCU fascias and soffit.
- Walls
 - Facing brick to match main building.
- Rainwater Goods
 - Black pVCU.

Rev: Desc:		By: Date: Chkd:	
B	Building rotated	RAC	26.02.19
A	Building rotated	RAC	11.01.19

Buckle Chamberlain Partnership Ltd.
Architects & Architectural Technologists.

Mill House, Lancayo Court,
Lancayo, Usk,
Monmouthshire
NP15 1HY

Tel: 01291 672264
01291 673424
Fax: 01291 671050
Email: enquiries@bucklechamberlain.co.uk

Client		Hallmark Care Homes	
Project		Proposed Care Home Pound Place Roundstone Lane Angmering	
Drawing		External Bin Store Plan & Elevations	
Date	March 2018	Scale	1:50 @ A2
Drawn by	RAC	Drawing No	1388/004
Checked by	-	Status	B