




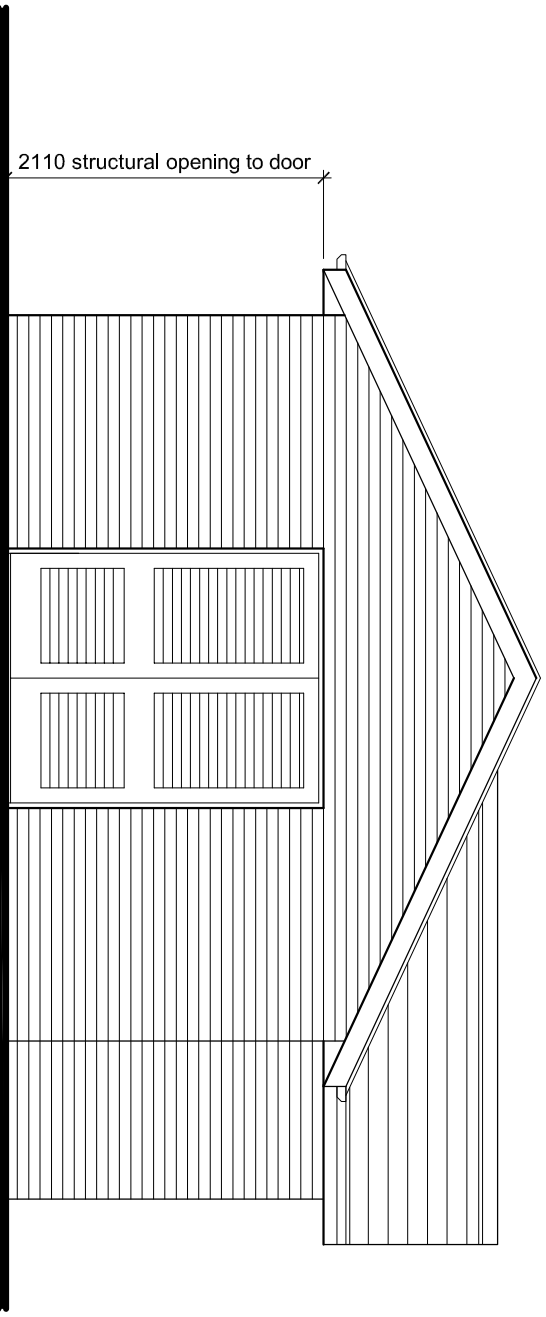


SOUTH ELEVATION (Bin store entrance)

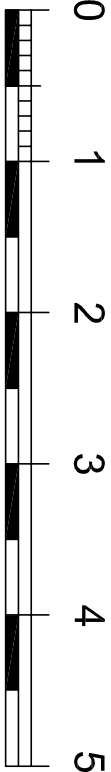


METRES

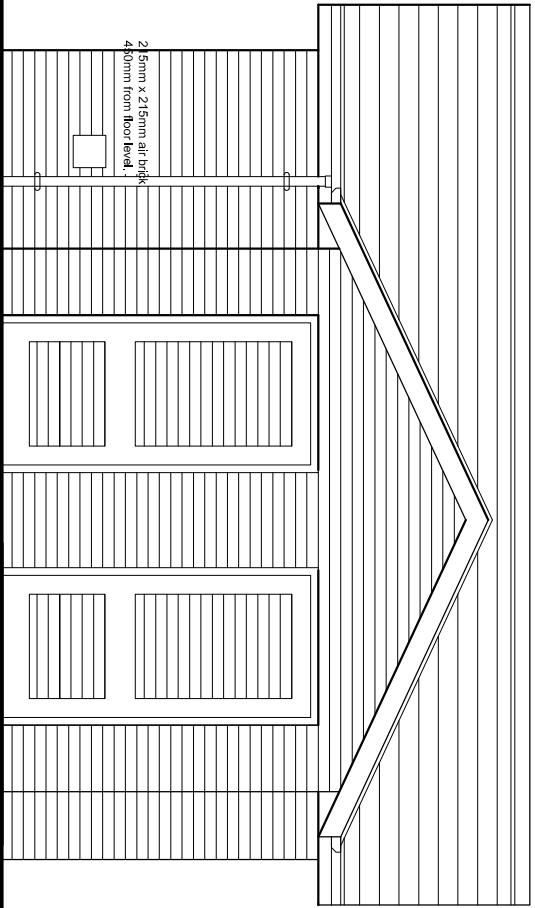

EAST (Side) ELEVATION

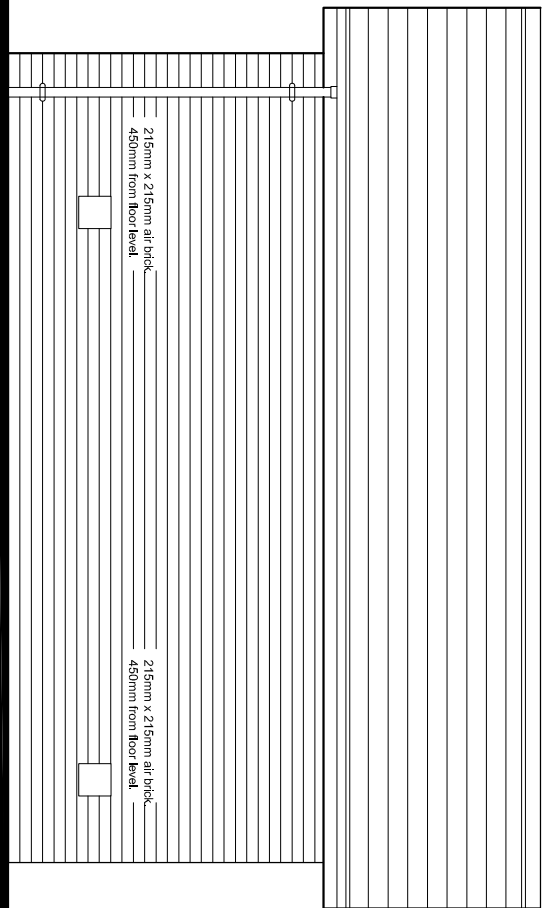

WEST (Side) ELEVATION

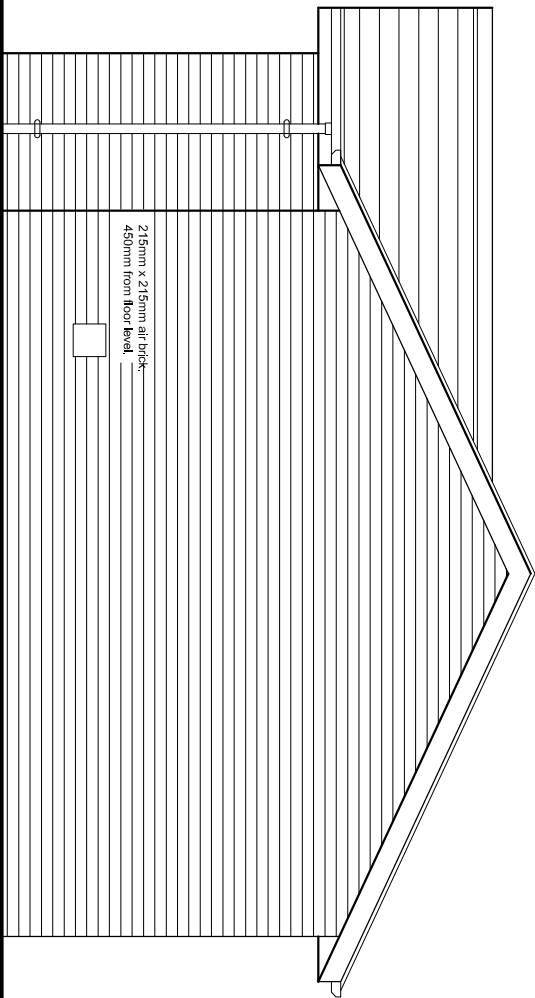


NORTH (Rear) ELEVATION

MATERIALS

Roof
Marley Ashmore interlocking plain tile.
Half-round ridge & hip tiles.
White pVCU fascias and soffit.

Walls
Facing brick to match main building.
Rainwater Goods
Black pVCU.

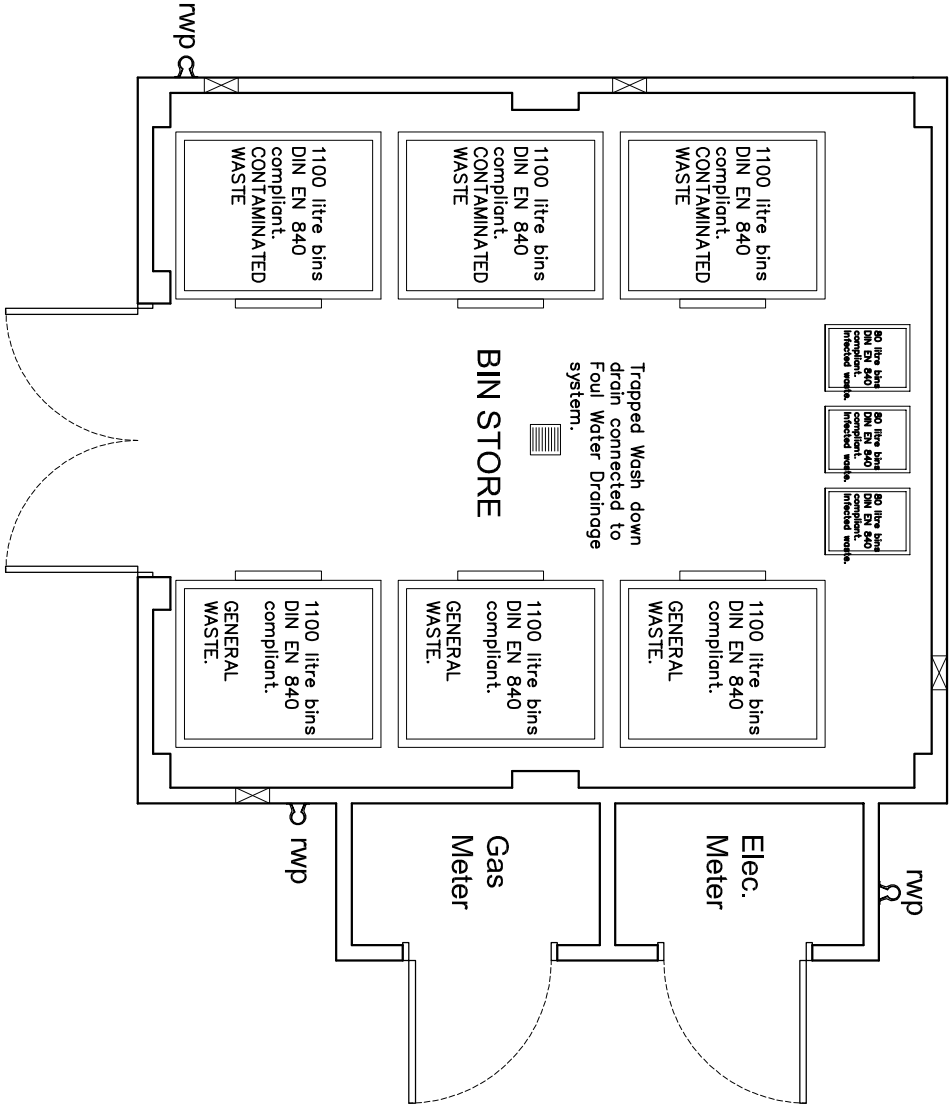

Rev: Desc:		By: Date:		Chkd:	
B	Building rotated	RAC	26.02.19	.	.
A	Building rotated	RAC	11.01.19	.	.

Buckle Chamberlain Partnership Ltd.
Architects & Architectural Technologists.
Mill House, Lancayo Court,
Lancayo, Usk,
Monmouthshire
NP15 1HY
Tel: 01291 672264
01291 673424
Fax: 01291 671050
Email: enquiries@bucklechamberlain.co.uk

Client		Hallmark Care Homes	
Project		Proposed Care Home Pound Place Roundstone Lane Angmering	
Drawing		External Bin Store Plan & Elevations	
Date		March 2018	
Scale		1:50 @ A2	
Drawn by		RAC	
Checked by		-	
Status		Planning	
Drawing No		1388/004	
B		B	