

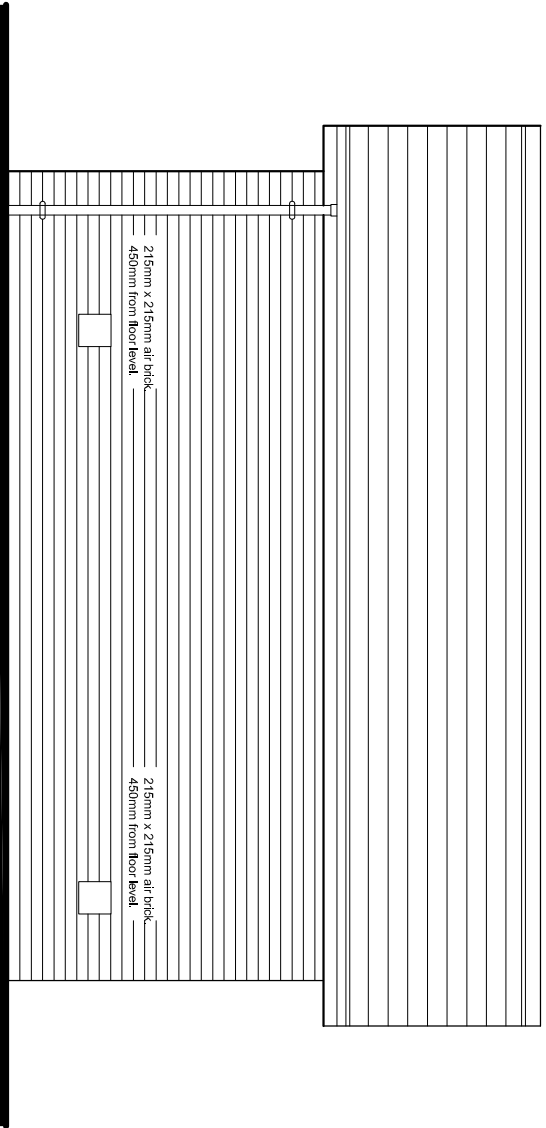


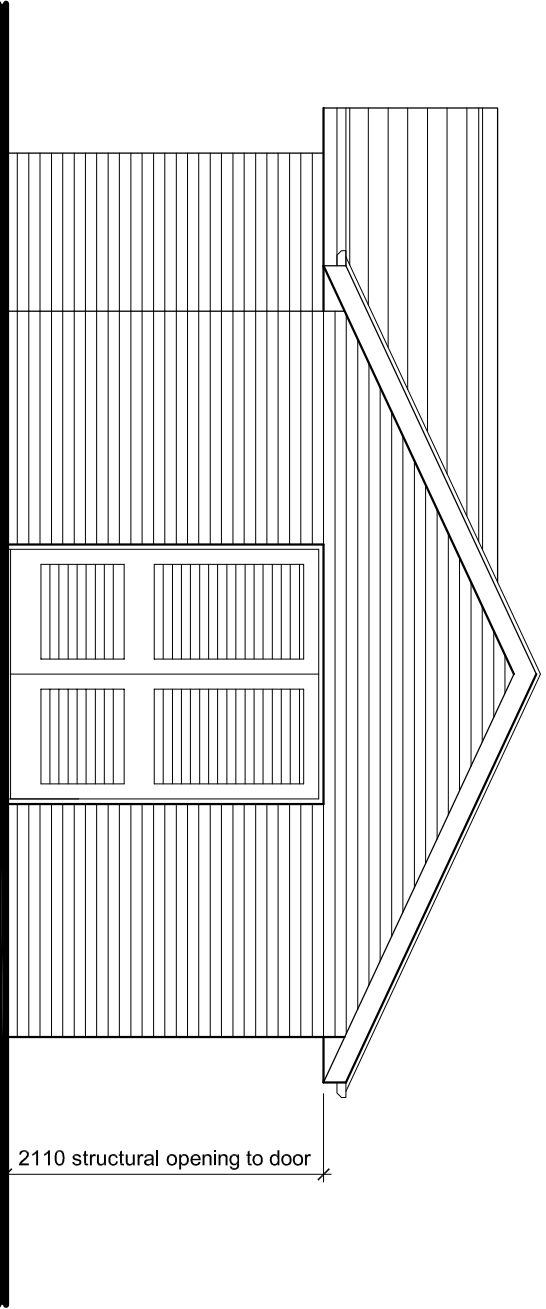


EAST (Side) ELEVATION


- MATERIALS**
- Roof**
Marley Ashmore interlocking plain tile.
Half-round ridge & hip tiles.
White pvcu fascias and soffit.
 - Walls**
Facing brick to match main building.
 - Rainwater Goods**
Black pvcu.

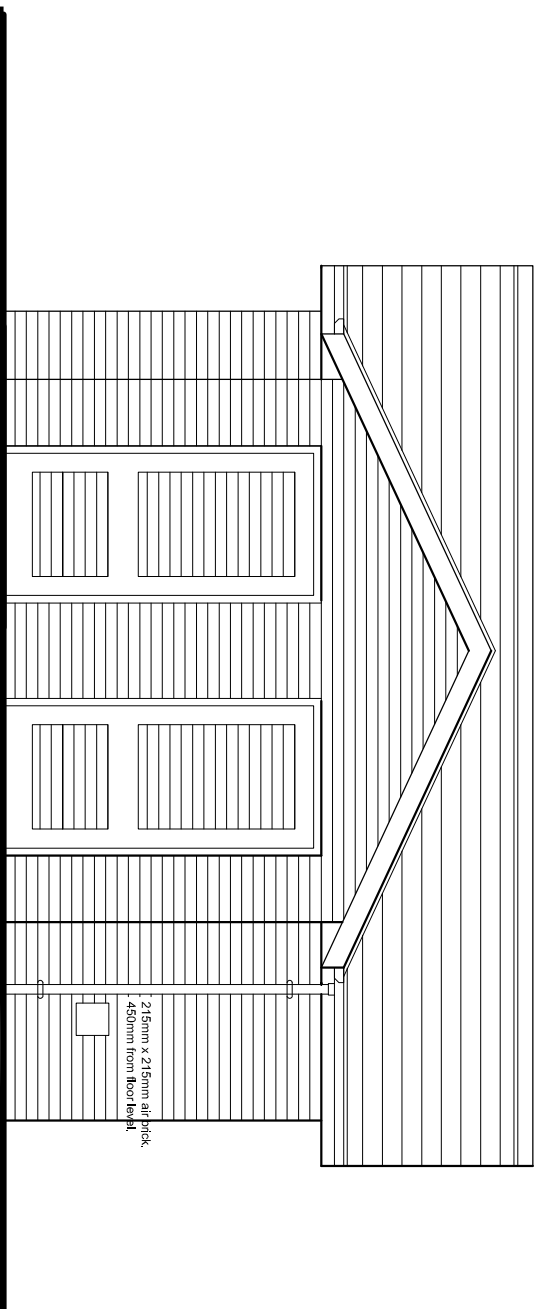

WEST (Side) ELEVATION

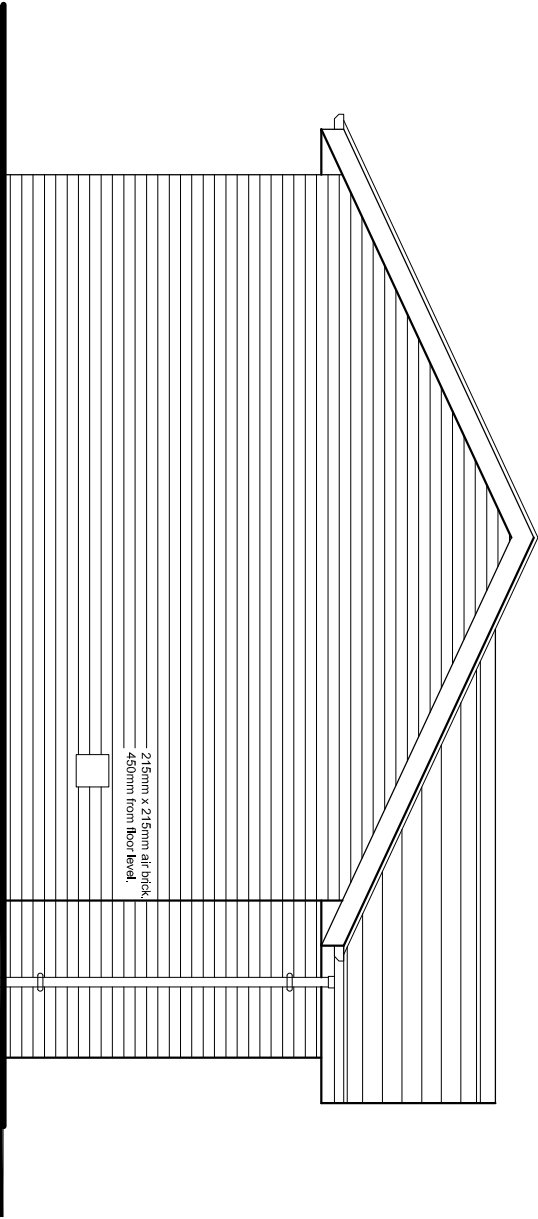

NORTH (Rear) ELEVATION

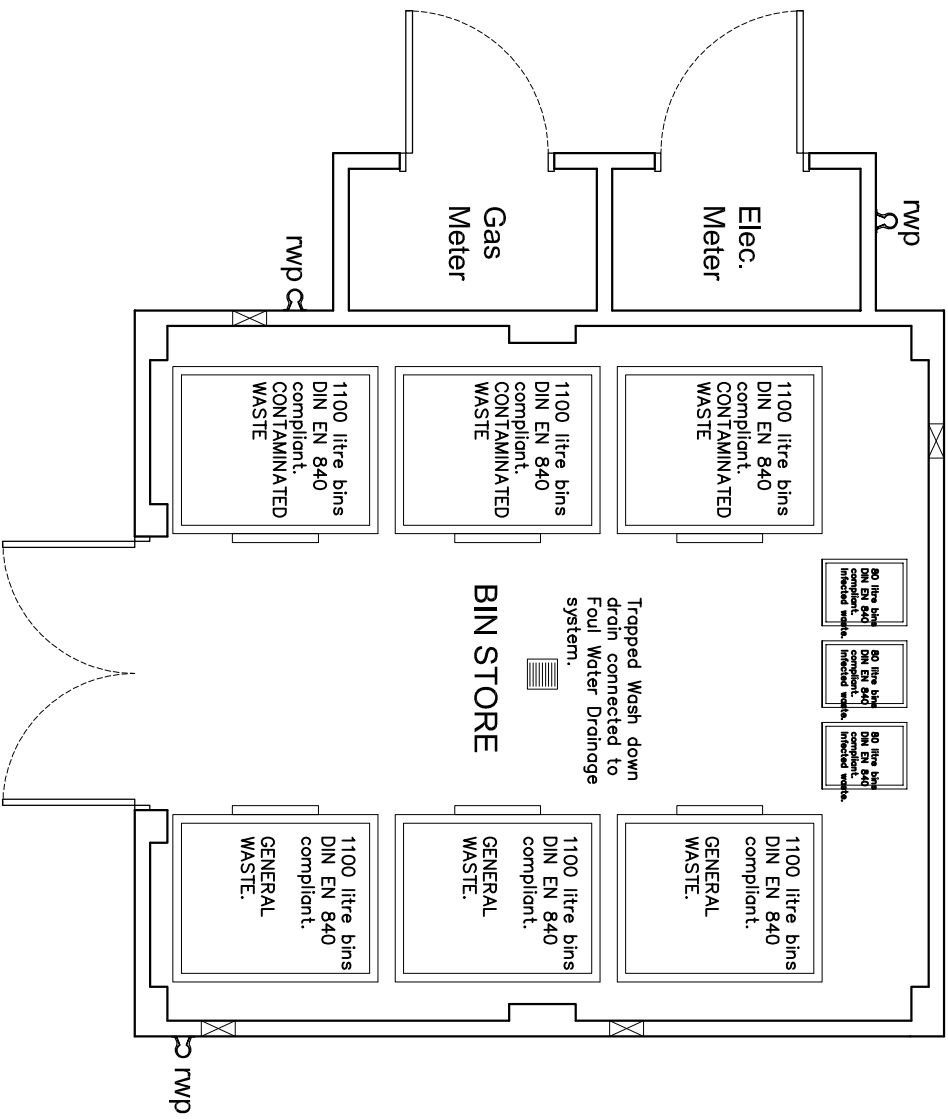

PLAN OF BIN EXTERNAL STORE

Rev: Desc: By: Date: Chkd:

C	Building rotated to match revised site layout	RAC	09.08.19	.
B	Building rotated	RAC	26.02.19	.
A	Building rotated	RAC	11.01.19	.

Buckle Chamberlain Partnership Ltd.
Architects & Architectural Technologists.

Mill House, Lancayo Court,
Lancayo, Usk,
Monmouthshire
NP15 1HY

Tel: 01291 672264
01291 673424
Fax: 01291 671050

Email: enquiries@bucklechamberlain.co.uk

Client		Hallmark Care Homes	
Project		Proposed Care Home Pound Place Roundstone Lane Angmering	
Drawing		External Bin Store Plan & Elevations	
Date	March 2018	Scale	1:50 @ A2
Drawn by	RAC	Drawing No	1388/004
Checked by	-	Status	C
Status	Planning		

ARUN DISTRICT COUNCIL A/9/19/PL