


- MATERIAL SCHEDULE
- 1. BLUE CLAY TILE
  - 2. GUTTER AND EAVES LINE IN WHITE
  - 3. TIMBER CLADDING
  - 4. PVCU WINDOWS
  - 5. COMPOSITE DOOR




Front Elevation




Rear Elevation

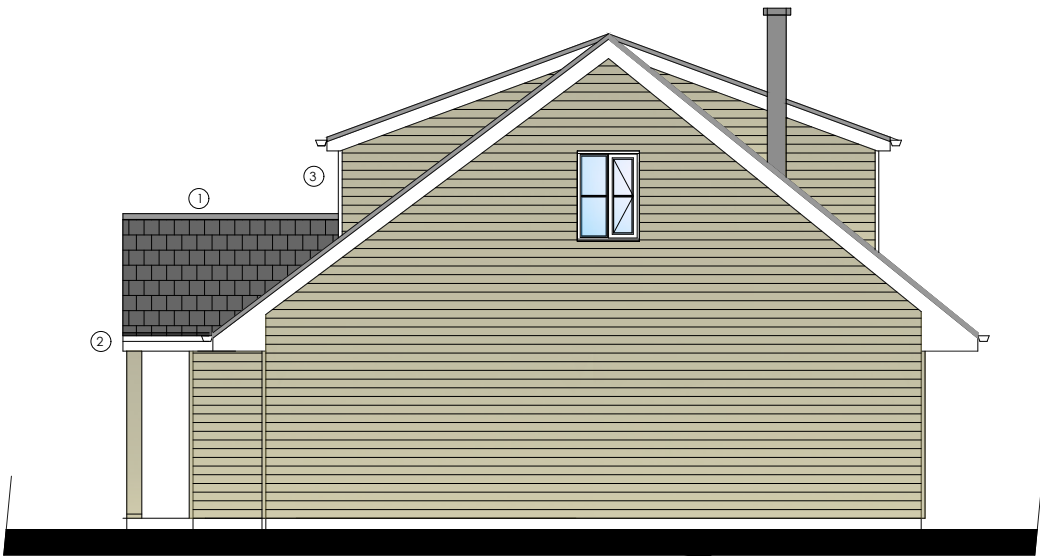

Side Elevation

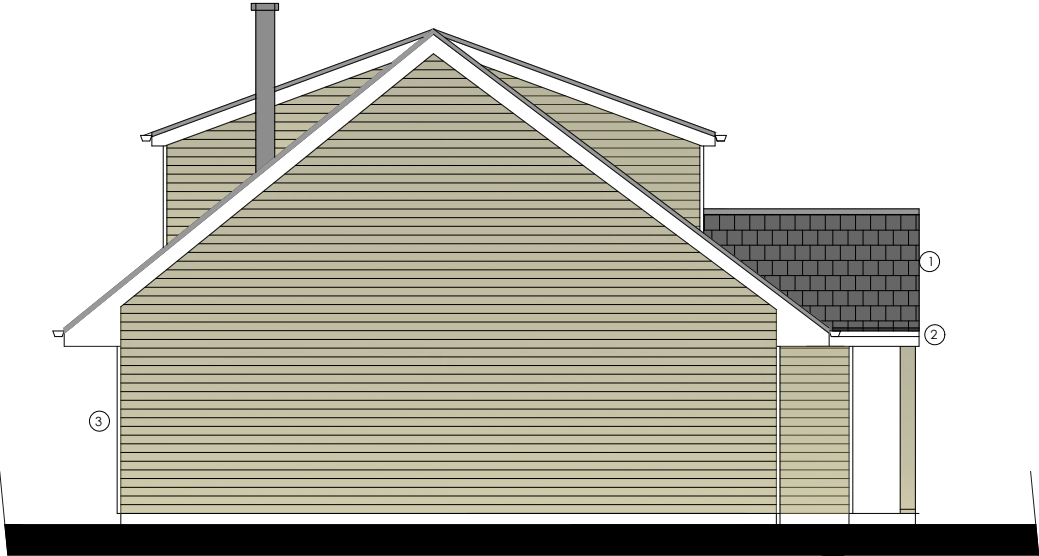

Side Elevation

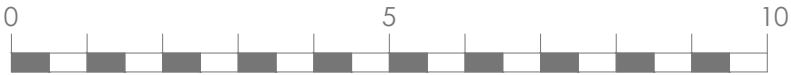

© this drawing is the copyright of look. design + build [l.db]. L.db design responsibility is limited to the design of the permanent works as finally constructed by l.db as part of the design + build service.

| PROJECT TITLE                                                  |  | DRAWING TITLE                  |                         | No | REVISION | DATE |
|----------------------------------------------------------------|--|--------------------------------|-------------------------|----|----------|------|
| Proposed Development at<br>312 Chichester Road<br>Bognor Regis |  | Proposed Elevations            |                         |    |          |      |
|                                                                |  | STATUS<br>Planning Application |                         |    |          |      |
|                                                                |  | SCALE<br>1:100 @ A3            | DATE<br>20.03.2018      |    |          |      |
|                                                                |  | DRAWN BY<br>AP                 | DRAWING No<br>PA-276-05 |    |          |      |