


02.5m5m

Plots


As: 9,

Handed: 2, 13,

Floor Area : 119.70m2 - 1,289 ft2

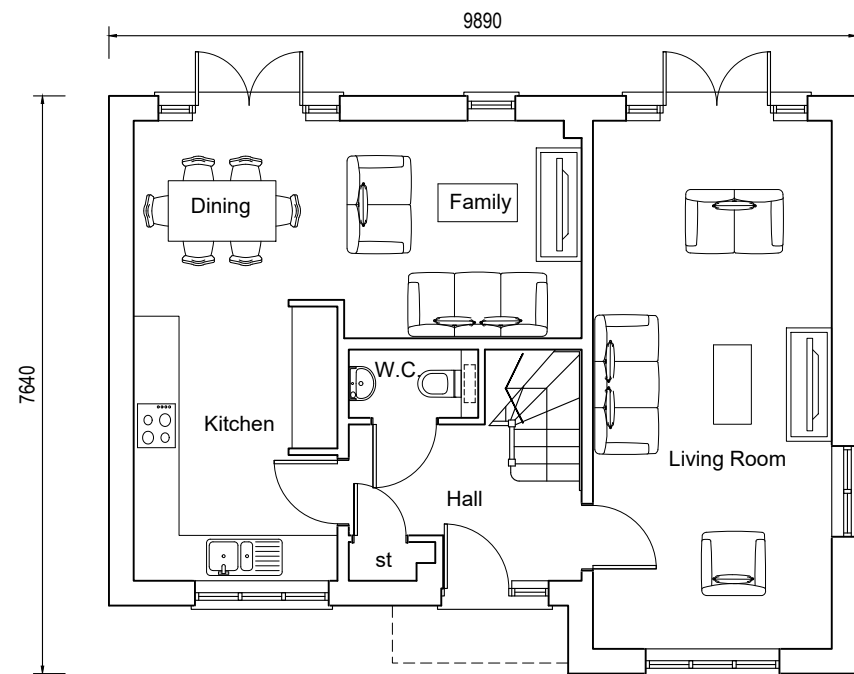


Ground Floor Plan

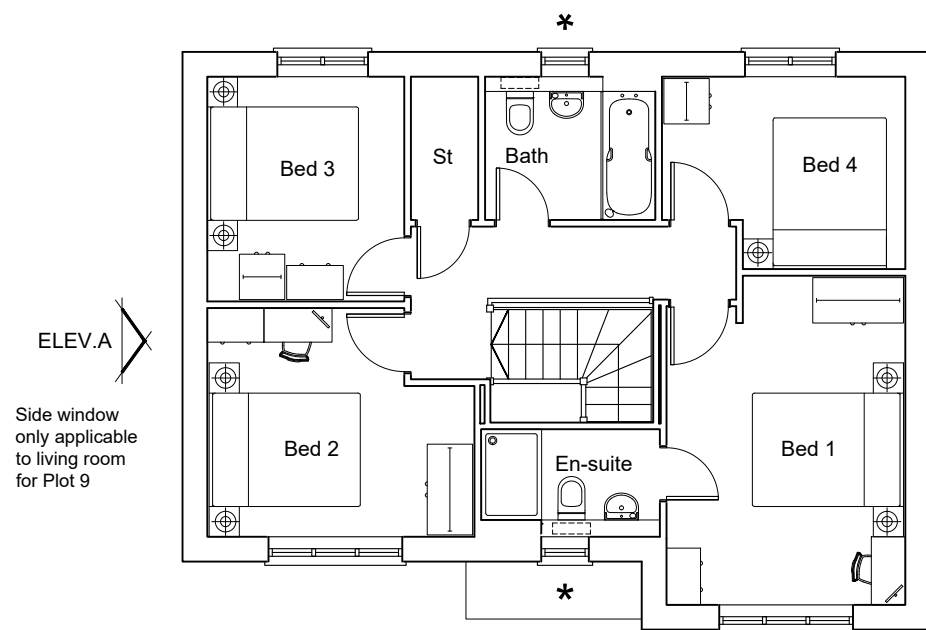

First Floor Plan

* - Obscured glazing

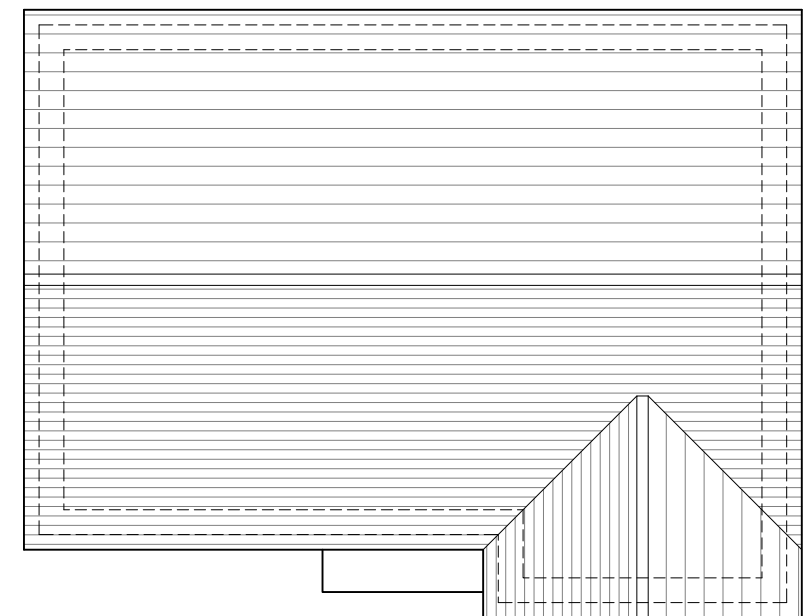

Roof Plan

REV.	DATE	REVISIONS:	BY	STATUS:	CLIENT:	Bellway Homes Ltd (Wessex)		PROJECT:	Land West of Newbarn Lane, North Bersted		 architecture planning masterplanning 2 Funtley Court, Funtley Hill, Fareham, Hampshire, PO16 7UY. info@osparchitecture.com www.osparchitecture.com Tel: 01329 559400
				Planning	SCALE:	1:100 (A3 ORIGINAL)		DRAWING:	Milliner - Detached Floor Plans		
					DRAWN:	GE	18256	P124	-		
					DATE:	Aug 2019					
© COPYRIGHT EXISTS ON THE DESIGNS AND INFORMATION SHOWN ON THIS DRAWING				This drawing may be scaled or cross referenced to the scale bar for planning application purposes only. Do not scale for any other purpose, use figured dimensions only. Subject to site survey and all necessary consents. All dimensions to be checked by user and any discrepancies, errors or omissions to be reported to the Architect before work commences. This drawing is to be read in conjunction with all other relevant materials.							