


DO NOT SCALE

- NOTES:
1. ALL DIMENSIONS ARE IN METERS UNLESS OTHERWISE STATED.
 2. THIS DRAWING IS FOR INFORMATION ONLY AND NOT FOR CONSTRUCTION OR PRICING PURPOSES.
 3. TOPOGRAPHICAL SURVEY DERIVED FROM SITELINE GEOMATIC SURVEYORS REF: 05NB01.DWG DATED JUNE 2019.
 4. MASTERPLAN DERIVED FROM OSP ARCHITECTS REF: 18256 - P101 (Proposed Site Layout)
 5. TO BE READ IN CONJUNCTION WITH TECHNICAL REPORT: 1643-WSP-XXX-NBL-RP-0001

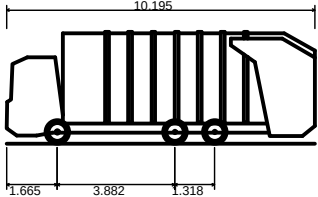

PHOENIX 2-17N (WITH ELITE 2 6X2 MS CHASSIS)
OVERALL LENGTH 10.220m
OVERALL WIDTH 2.250m
OVERALL BODY HEIGHT 3.707m
MIN BODY GROUND CLEARANCE 0.260m
TRACK WIDTH 2.250m
LOCK TO LOCK TIME 4.00s
KERB TO KERB TURNING RADIUS 10.560m



P01	19/09/19	YG	FIRST ISSUE	RT	RT
REV	DATE	BY	DESCRIPTION	CHK	APP

DRAWING STATUS: S2 - FOR INFORMATION

wsp

Mountbatten House, Basing View, Basingstoke, RG21 4HJ, UK
T+ 44 (0) 1256 318 800, F+ 44 (0) 1256 318 700
wsp.com

CLIENT: BELLWAY HOMES LTD

ARCHITECT: OSP ARCHITECTURE

SITE/PROJECT: NEW BARN LANE, NORTH BERSTED

TITLE: SWEPT PATH ANALYSIS

SCALE @ A1: 1:500	CHECKED: RT	APPROVED: RT
PROJECT NO: 70061643	DESIGNED: YG	DRAWN: YG DATE: September 19

DRAWING NO: 1643-WSP-XXX-NBL-DR-C-0151	REV: P01
--	----------

© WSP UK Ltd

File name: \\UK.WSPGROUP.COM\CENTRAL DATA\PROJECTS\70061643\NEW BARN LANE - NORTH BERSTED\03 WSP CIVIL ENGINEERING\02 CAD BIM MODELS - DRAWING\1643-WSP-XXX-NBL-DR-C-0151.DWG, printed on: 19 September 2019 16:43:47, by: jordan.t.therais