


DO NOT SCALE

NOTES:

1. ALL DIMENSIONS ARE IN METERS UNLESS OTHERWISE STATED.
2. THIS DRAWING IS FOR INFORMATION ONLY AND NOT FOR CONSTRUCTION OR PRICING PURPOSES.
3. TOPOGRAPHICAL SURVEY DERIVED FROM SITELINE GEOMATIC SURVEYORS REF: 05NB01.DWG DATED JUNE 2019.
4. MASTERPLAN DERIVED FROM OSP ARCHITECTS REF: 18256 - P101 B RECEIVED 20/02/2020 (Proposed Site Layout)
5. TO BE READ IN CONJUNCTION WITH TECHNICAL REPORT: 1643-WSP-XXX-NBL-RP-0001.
6. 12m LONG RIGID TRUCK SELECTED TO REPLICATE THE REQUIRED ARUN DISTRICT COUNCIL 12m LONG REFUSE VEHICLE. THE DESIGN VEHICLE LIBRARY AVAILABLE AT THE TIME OF DRAWING PRODUCTION DOES NOT HAVE A 12m REFUSE VEHICLE AVAILABLE.

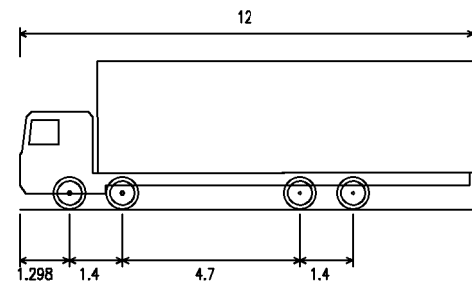

Rigid Truck
Overall Length 12.000m
Overall Width 2.500m
Overall Body Height 3.928m
Min Body Ground Clearance 0.412m
Track Width 2.471m
Lock to Lock Time 6.00 sec
Kerb to Kerb Turning Radius 11.900m
FORWARD SPEED 10 KM/H
REVERSE SPEED 2.5 KM/H

P03	21/02/19	YJ	MASTERPLAN UPDATED. TRACKING UPDATED TO INCLUDE A 12M LONG VEHICLE AS LPA REQUEST.	UMA	RT
P02	27/09/19	TI	ADDED TRACKING FOR SMALL CAR	RT	RT
P01	19/09/19	YG	FIRST ISSUE	RT	RT
REV	DATE	BY	DESCRIPTION	CHK	APP

DRAWING STATUS: S2 - FOR INFORMATION

wsp

Mountbatten House, Basing View, Basingstoke, RG21 4HJ, UK
T+ 44 (0) 1256 318 800, F+ 44 (0) 1256 318 700
wsp.com

CLIENT: BELLWAY HOMES LTD

ARCHITECT: OSP ARCHITECTURE

SITE/PROJECT: NEW BARN LANE, NORTH BERSTED

TITLE: SWEEP PATH ANALYSIS

SCALE @ A1: 1:500
CHECKED: RT
APPROVED: RT

PROJECT NO: 70081643
DESIGNED: YG
DRAWN: YG
DATE: September 19

DRAWING NO: 1643-WSP-XXX-NBL-DR-C-0151
REV: P03

© WSP UK Ltd