


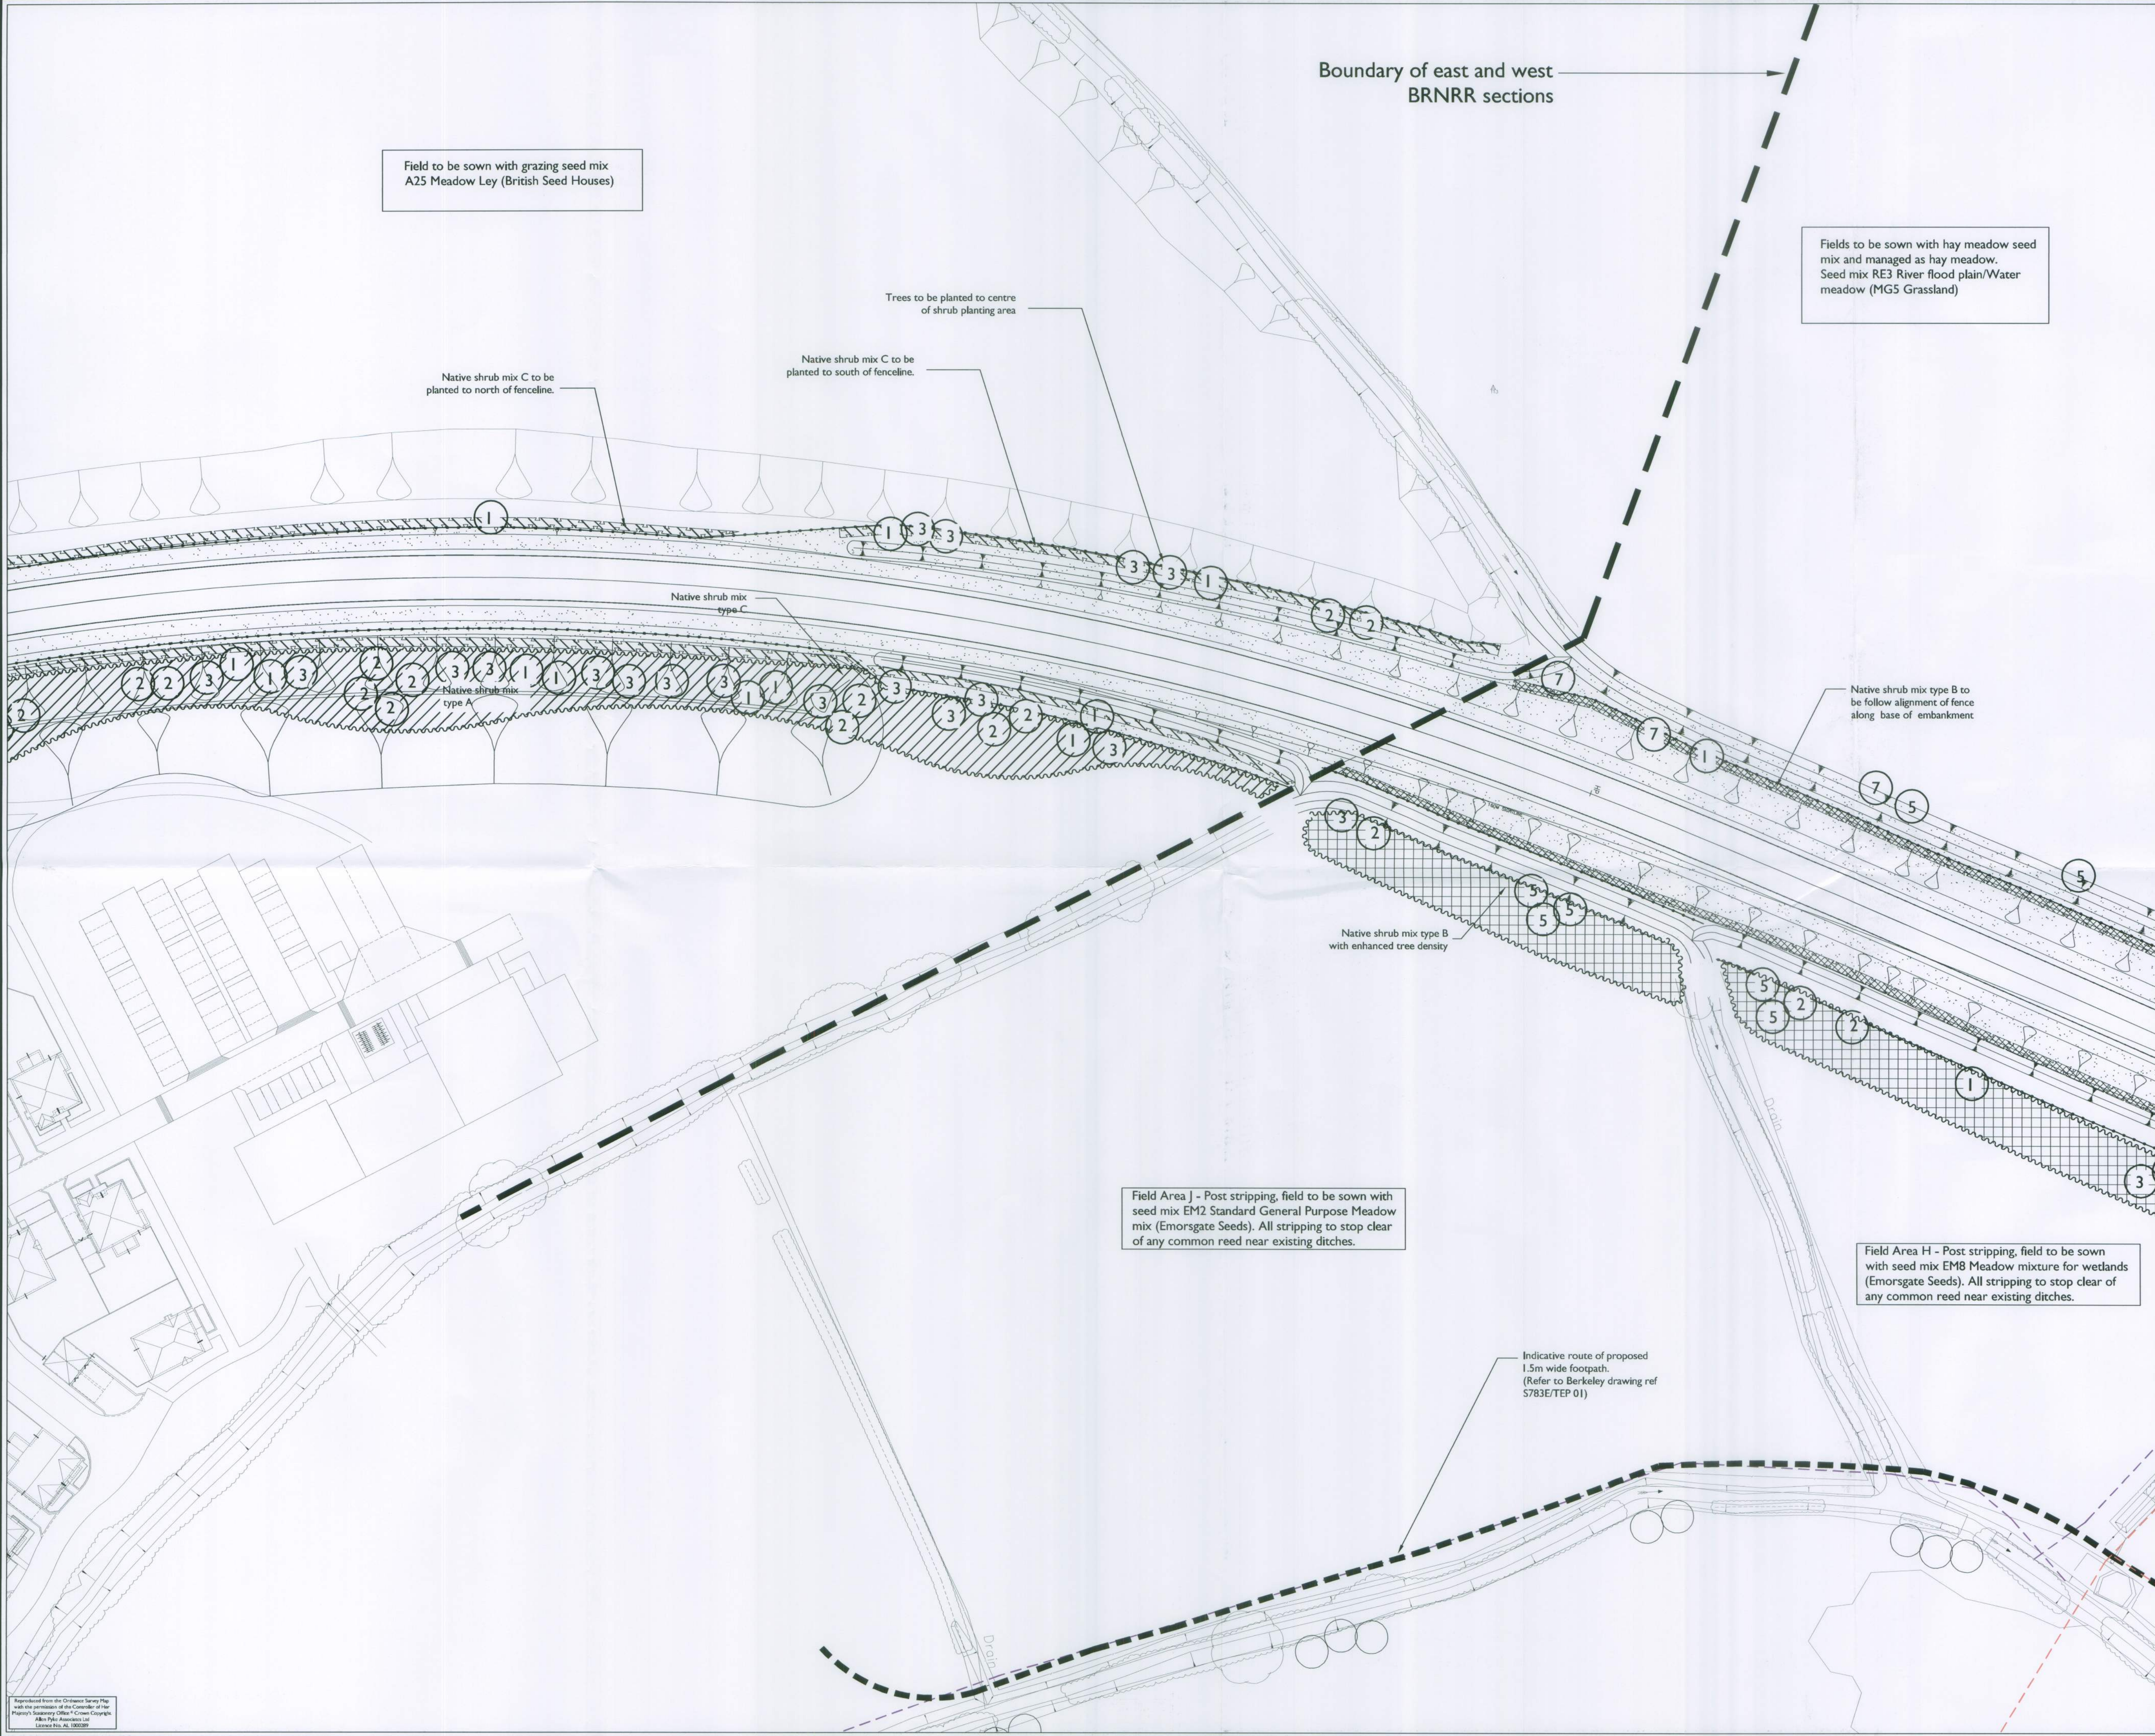


APAI FILE REFERENCE
2115-PP-03-04-05-06-07

Notes
This drawing is subject to copyright.
Do not scale from this drawing.
Based on drawing by WSP
Drawing number 2037/NRR/GA/101revM



LEGEND

- Existing tree to be retained
- Existing tree to be removed
- Tree Planting (selected standards)
- Native shrub mix type A
- Native shrub mix type B
- Native shrub mix type B with enhanced tree density
- Native shrub mix type C
- Native shrub mix type D
- Native shrub mix type E
- Grass (all areas adjacent to BRNR to be planted with Seed Mix A18, otherwise as marked)
- Proposed shrub planting (species labelled on drawing, specification as Type E)
- Post and rail fence
- Underground HV cable (3m easement)
NB Positions shown are indicative and precise positions need to be determined from Statutory undertakers' plans, scanning and hand-dug trial holes
- 450mm dia. water main (10m easement)
NB Positions shown are indicative and precise positions need to be determined from Statutory undertakers' plans, scanning and hand-dug trial holes

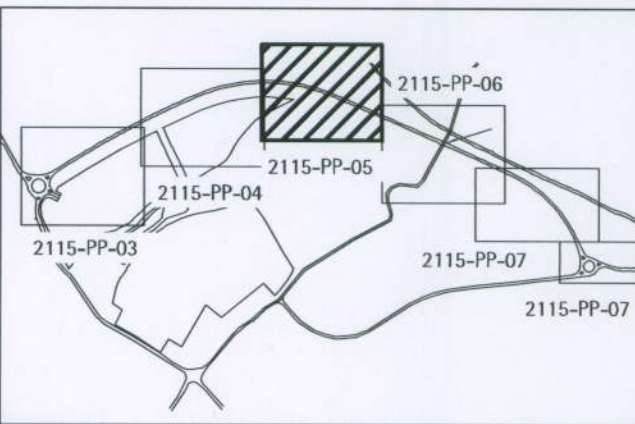

KEY PLAN (nts)
Refer to 2115-PP-03 for Plant Schedule

E	PLANTING UPDATED	08/08/14	CH	CH
D	PLANTING UPDATED	05/08/14	CH	CH
C	PLANTING UPDATED	31/07/14	LB	LB
B	WSPC COMMENTS ON TREE LOCATIONS	23/03/11	LB	VR
A	WSPC COMMENTS	22/02/11	LB	
Rev	Description	Date	Drawn	Checked

PLANNING

Allen Pyke Associates

Landscape architecture Urban design Environmental planning

The Factory, 2 Acre Road,
Kingston upon Thames,
Surrey KT2 6EF

T 020 8549 3434 F 020 8547 1075
www.allenpyke.co.uk
KINGSTON UPON THAMES • CAMBRIDGE

A registered practice of the Landscape Institute

Client: **BERKELEY HOMES (SOUTHERN)** Scale: 1/500@A1

Project: **NORTH BERSTED BRNR** By/Chk: LB/VR

Drawing Title: **PLANTING STRATEGY** Date: 19/03/10
3 OF 5

Drawing Number: **2115-PP-05** Revision: E