


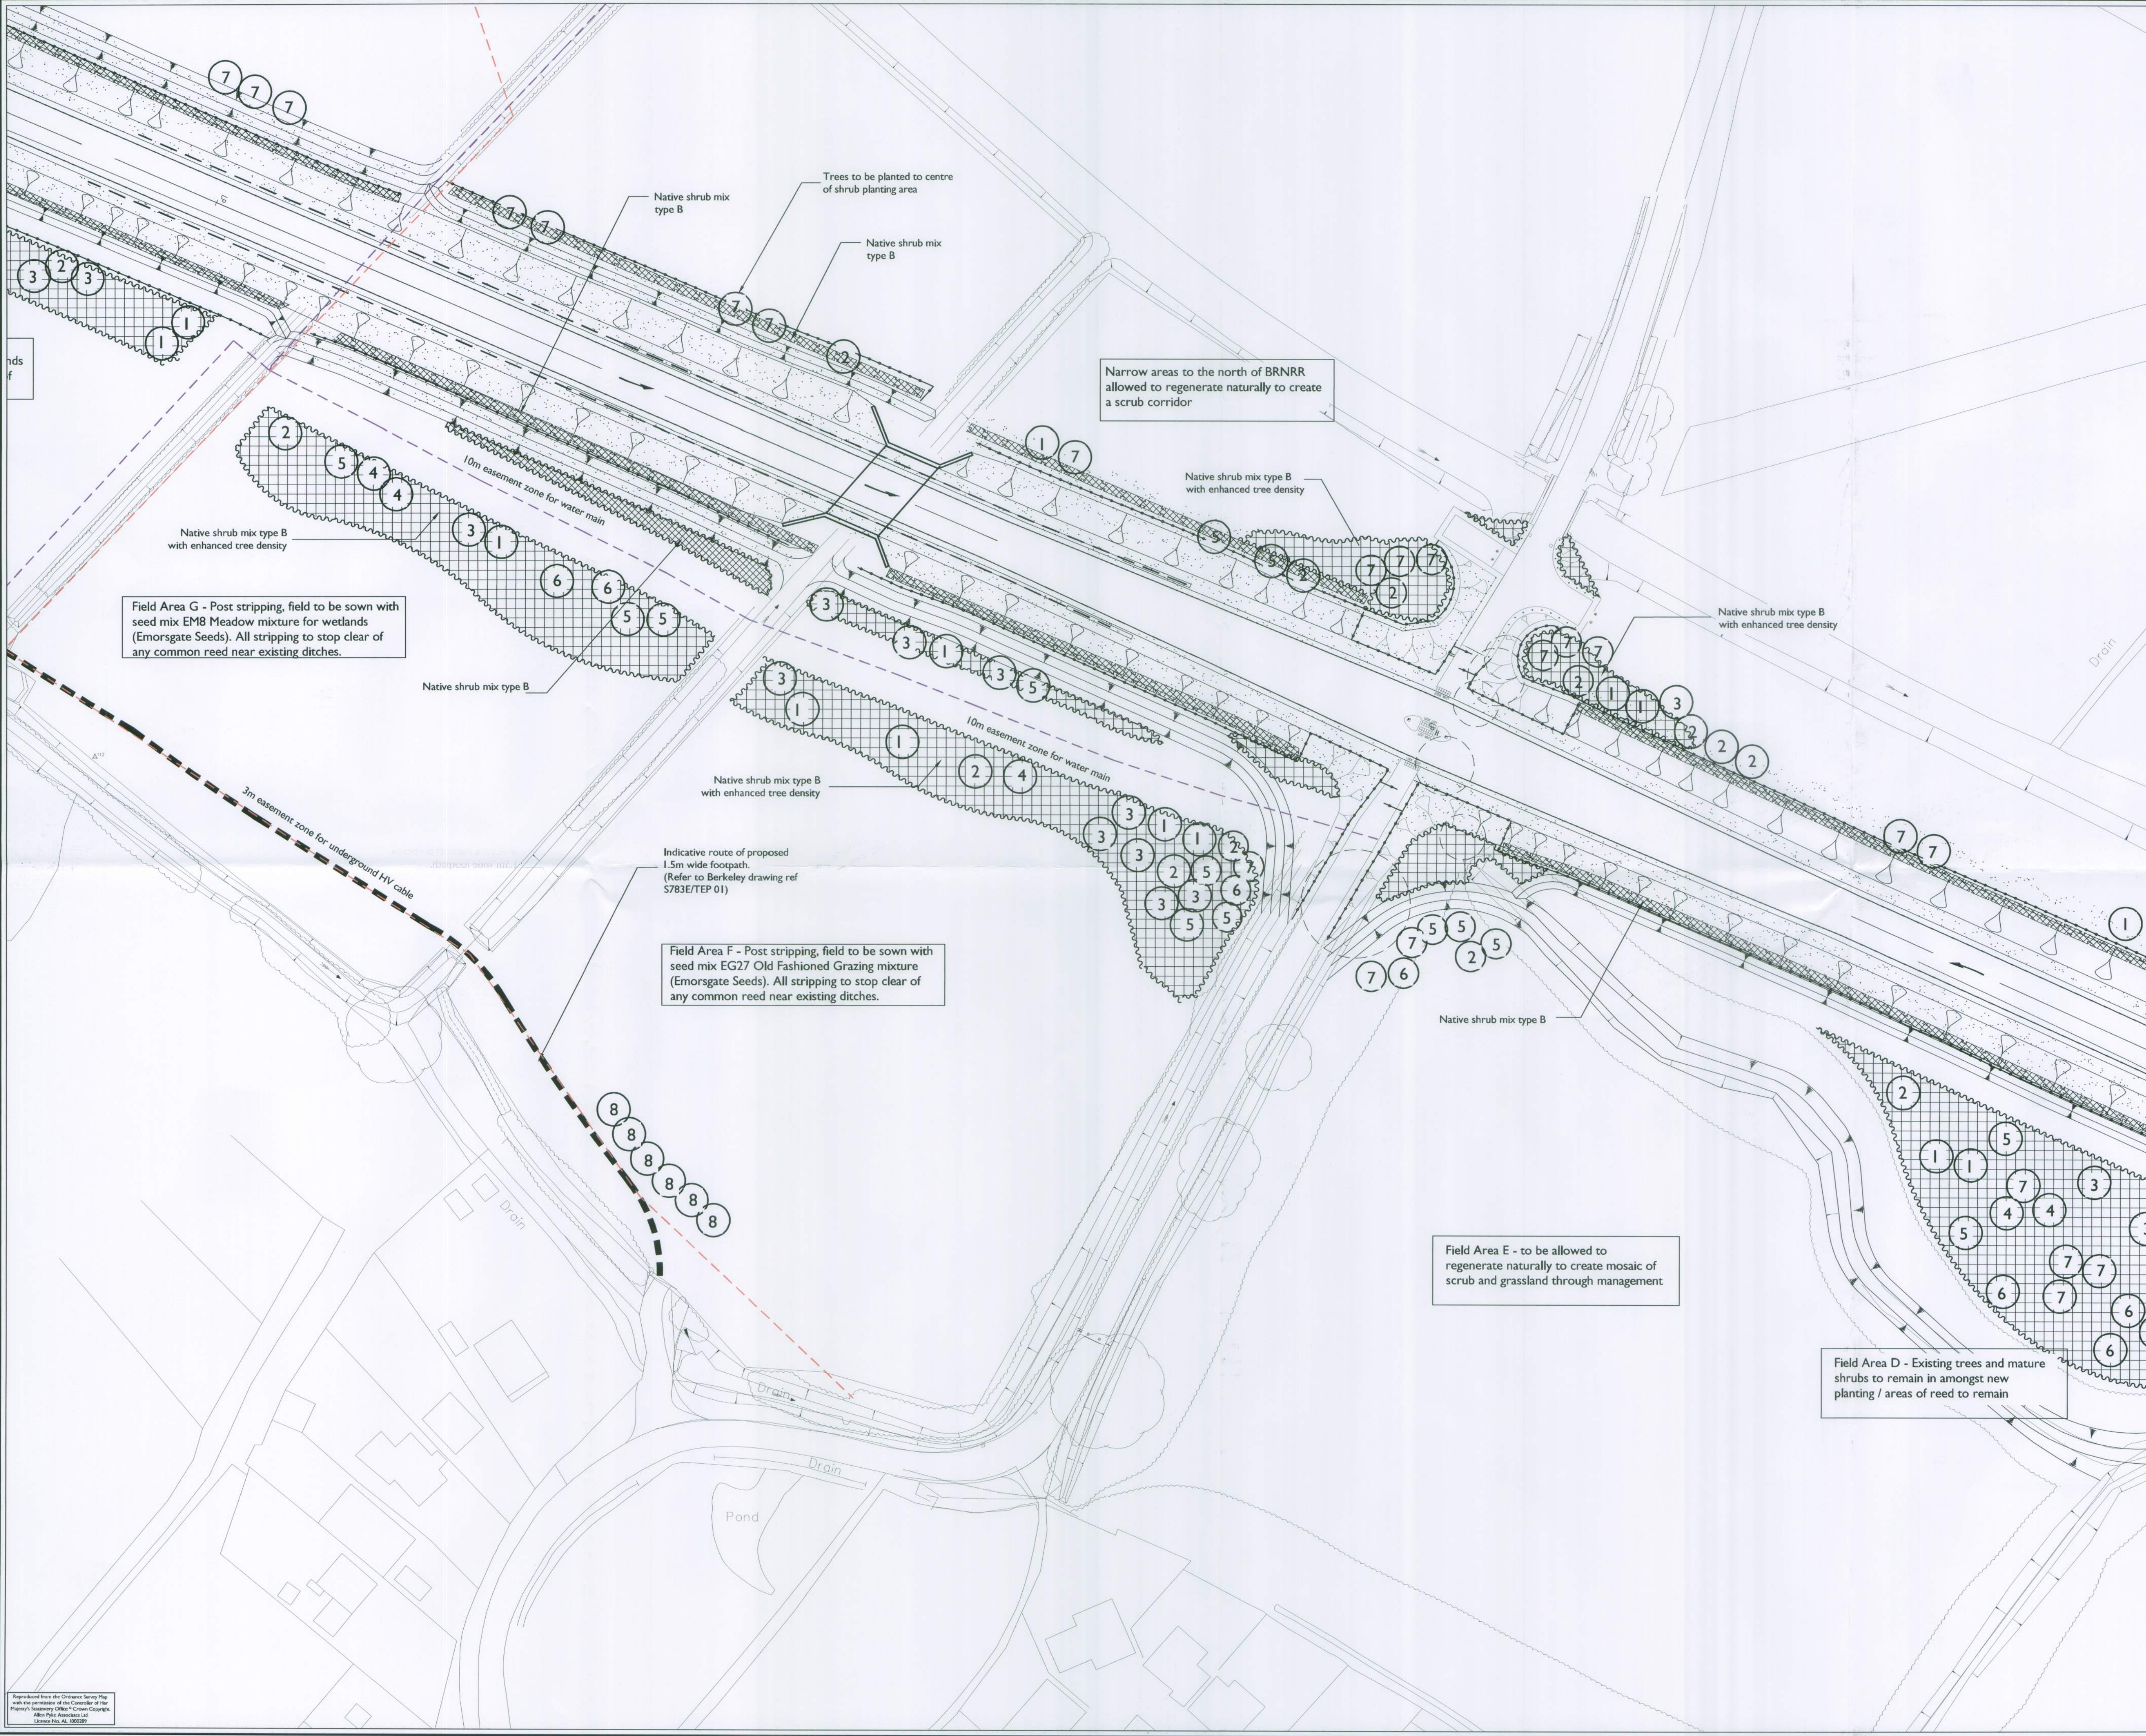

APAL FILE REFERENCE
2115-PP-03-04-05-06-07

Notes

This drawing is subject to copyright.
Do not scale from this drawing.

Based on drawing by WSP
Drawing number 2037/NRR/GA/101revM

North

LEGEND

Existing tree to be retained

Existing tree to be removed

Tree Planting (selected standards)

Native shrub mix type A

Native shrub mix type B

Native shrub mix type B with enhanced tree density

Native shrub mix type C

Native shrub mix type D

Native shrub mix type E

Grass (all areas adjacent to BRNR to be planted with Seed Mix A18, otherwise as marked)


Proposed shrub planting (species labelled on drawing, specification as Type E)

Post and rail fence

Safety fence

Underground HV cable (3m easement)
NB Positions shown are indicative and precise positions need to be determined from Statutory undertakers' plans, scanning and hand-dug trial holes

450mm dia. water main (10m easement)
NB Positions shown are indicative and precise positions need to be determined from Statutory undertakers' plans, scanning and hand-dug trial holes

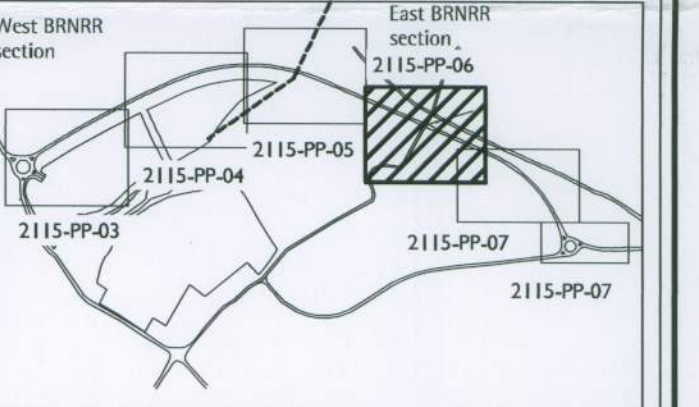

KEY PLAN (nts)
Refer to 2115-PP-03 for Plant Schedule

G	PLANTING UPDATED	08/08/14	CH	CH
F	PLANTING UPDATED	05/08/14	CH	CH
E	PLANTING UPDATED	31/07/14	LB	LB
D	TREE ADDED TO AREA SOUTH OF BRNR	11/12/13	LB	
C	UPDATE TO TREE LOCATIONS	24/04/11	LB	
B	WSP COMMENTS ON TREE LOCATIONS	23/03/11	LB	VR
A	WSP COMMENTS ON TREE LOCATIONS	22/02/11	LB	
Rev	Description	Date	Drawn	Checked

Drawing Status
PLANNING

Allen Pyke Associates

Landscape architecture Urban design Environmental planning

The Factory, 2 Acre Road,
Kingston upon Thames,
Surrey KT2 6EF

T 020 8549 3434 F 020 8547 1075
www.allenpyke.co.uk
KINGSTON UPON THAMES • CAMBRIDGE

A registered practice of the Landscape Institute

Client
BERKELEY HOMES (SOUTHERN)

Scale
1/500@A1

Project
NORTH BERSTED BRNR

By/Chk
LB/VR

Drawing Title
PLANTING STRATEGY
4 OF 5

Date
19/03/10

Drawing Number
2115-PP-06

Revision
G