
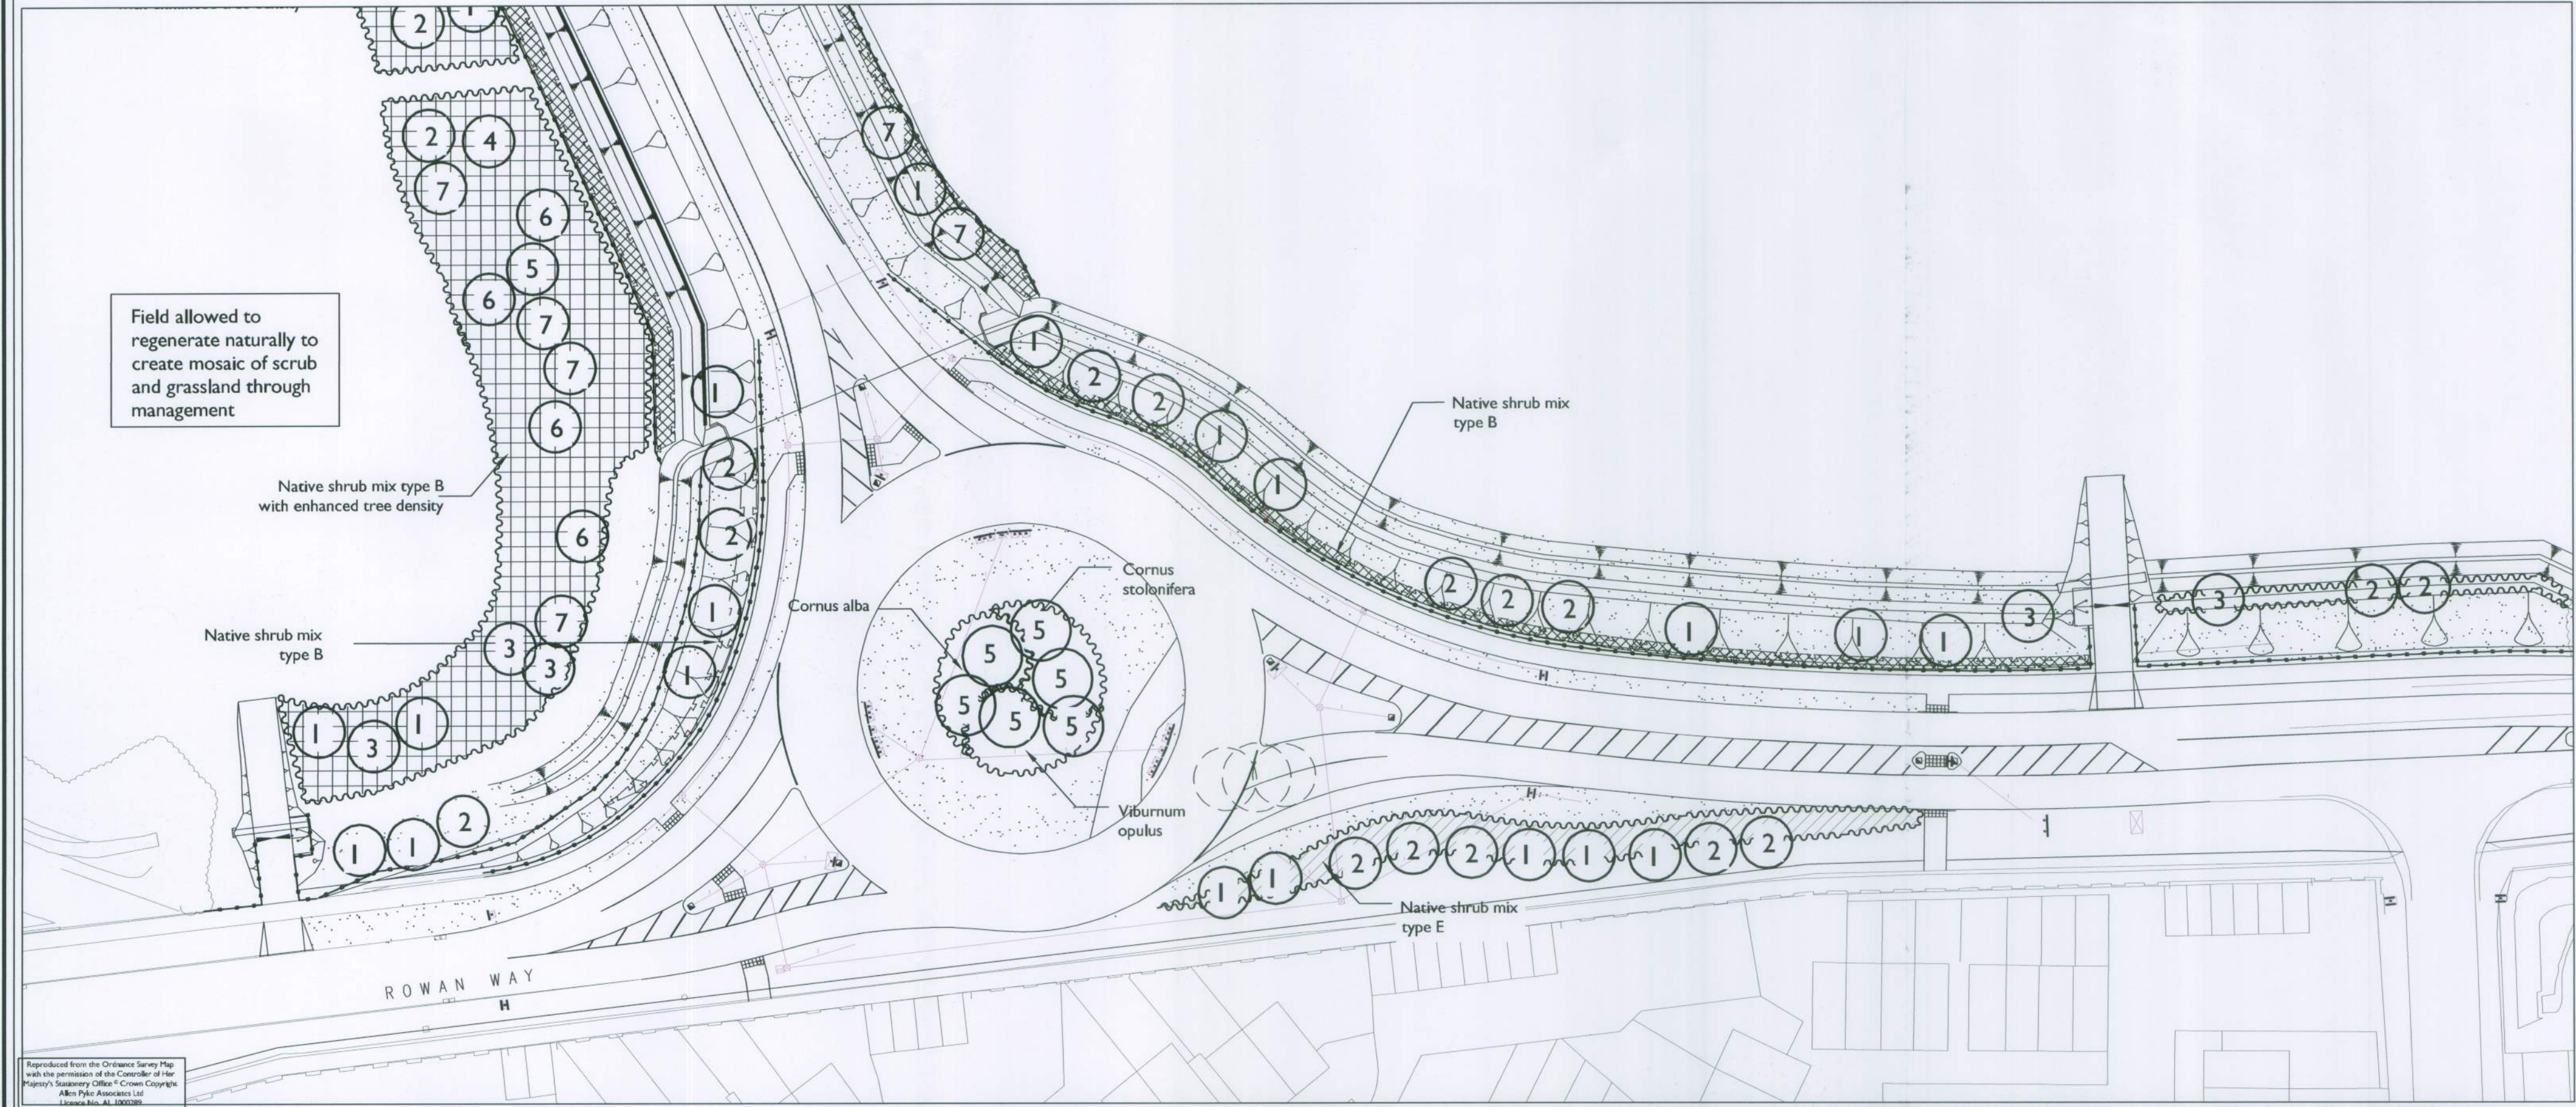


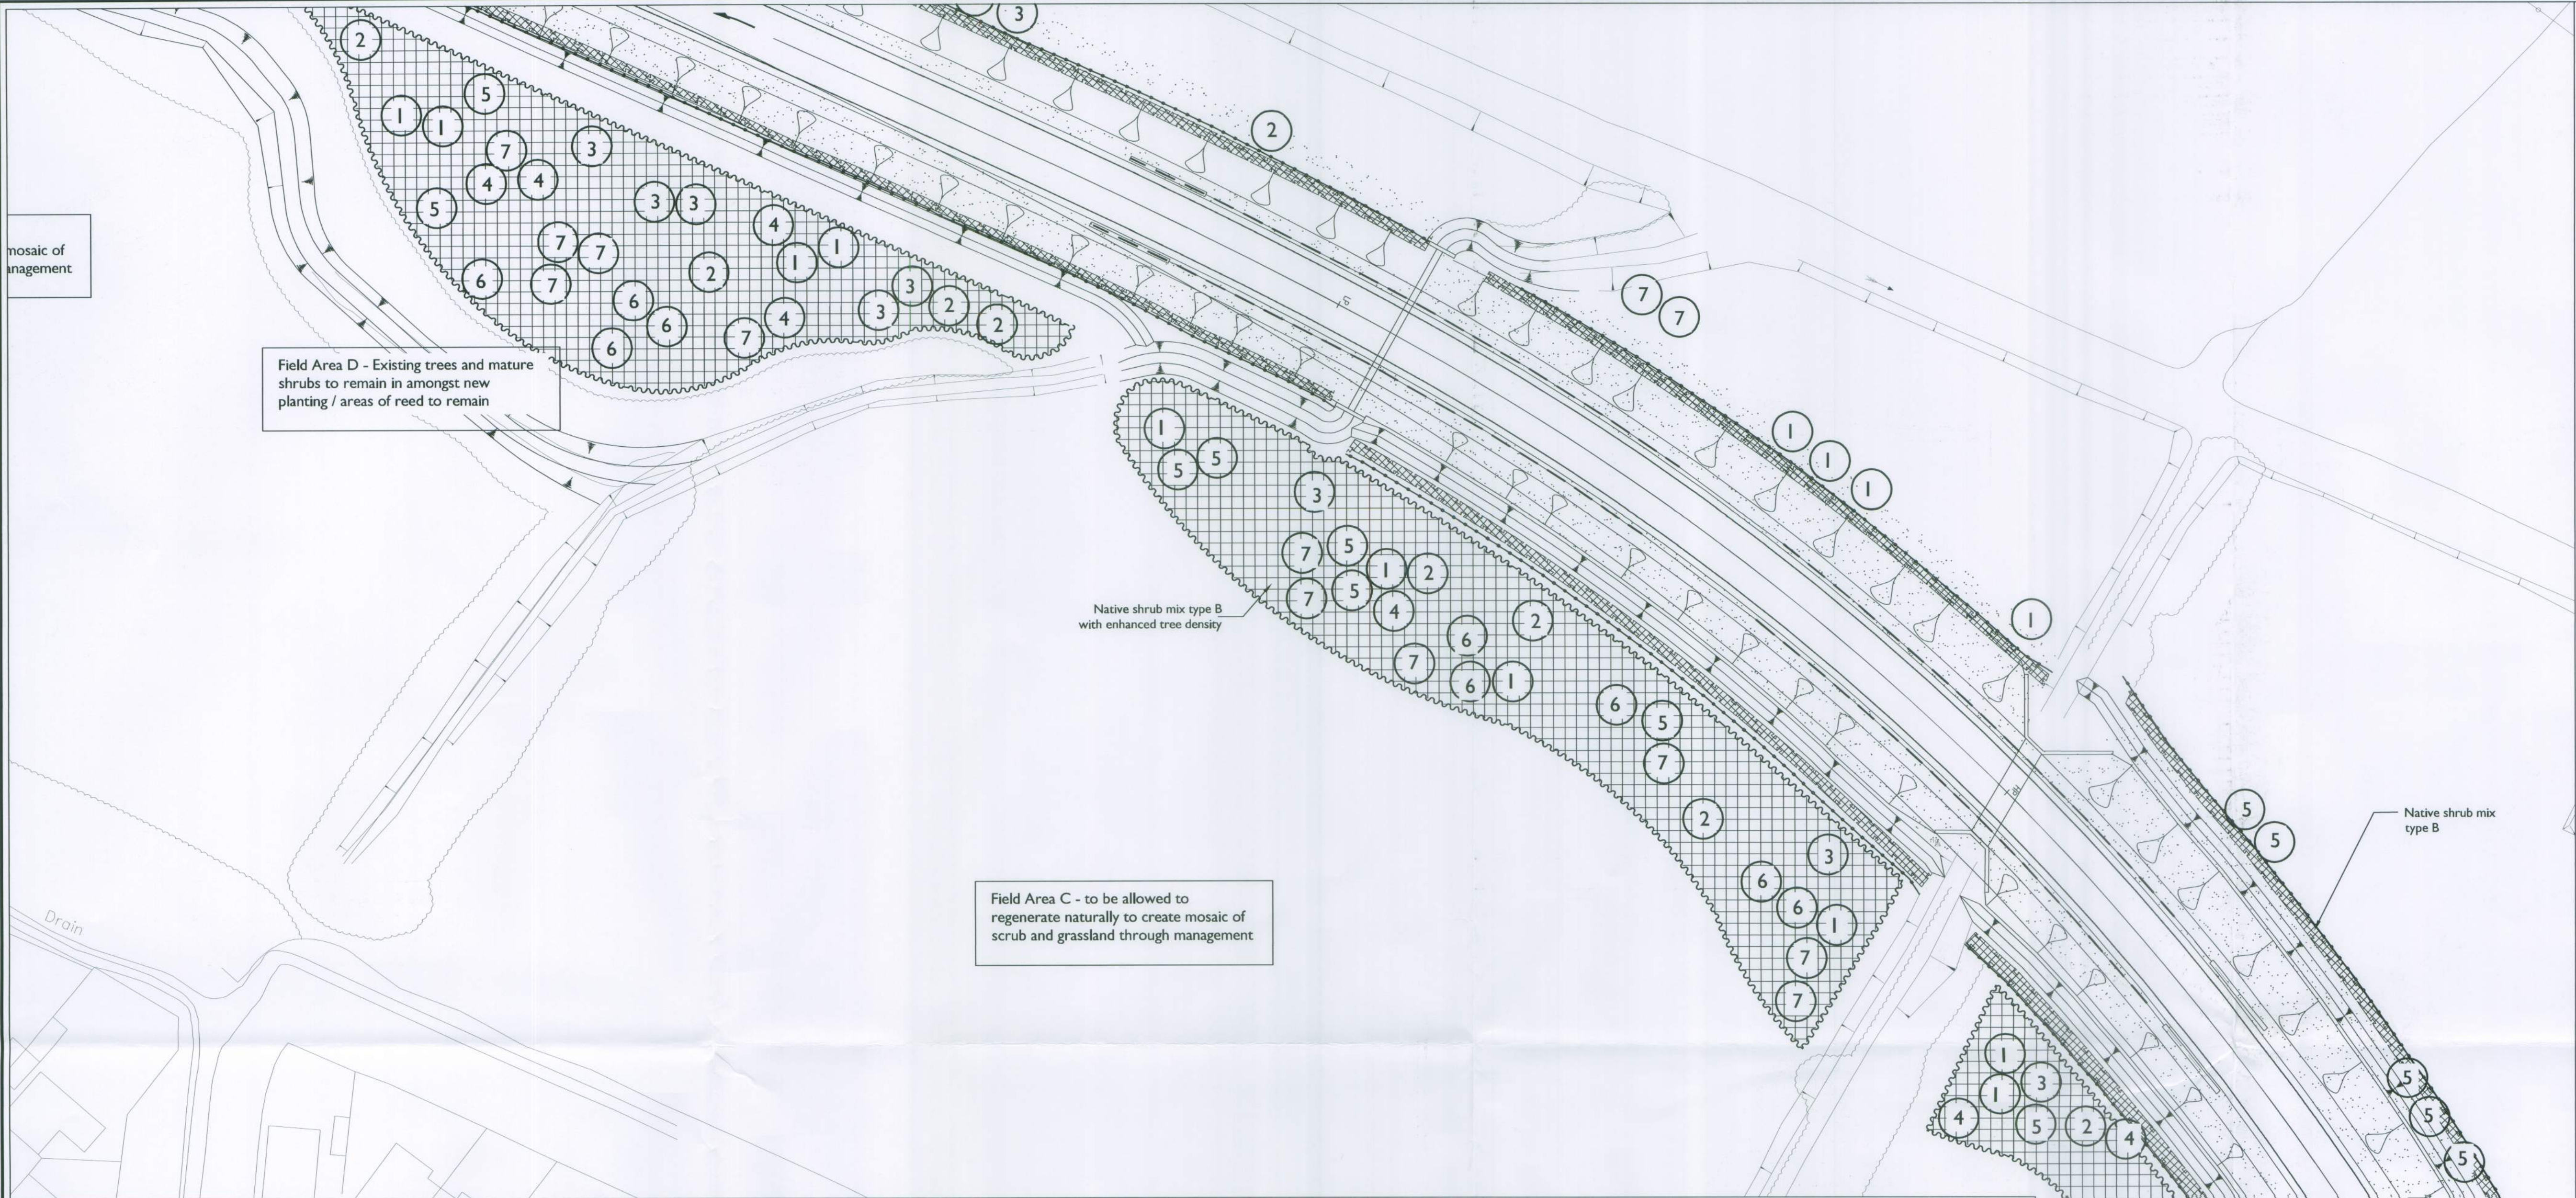

APAL FILE REFERENCE
2115-PP-03-04-05-06-07


Notes
This drawing is subject to copyright.
Do not scale from this drawing.

Based on drawing by WSP
Drawing number 2037/NRR/GA/101revM

North

LEGEND

- ② Tree Planting (selected standards)
- Native shrub mix type B
- Native shrub mix type B with enhanced tree density
- Native shrub mix type C
- Native shrub mix type D
- Native shrub mix type E
- Grass (all areas adjacent to BRNR to be planted with Seed Mix A18, otherwise as marked)
- Proposed shrub planting (species labelled on drawing, specification as Type E)
- Post and rail fence

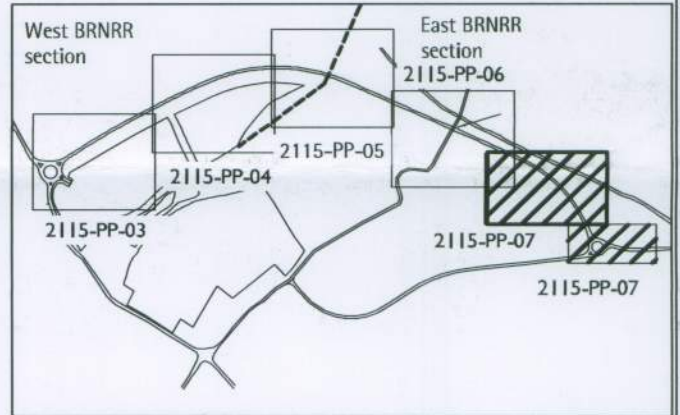

KEY PLAN (nts)
Refer to 2115-PP-03 for Plant Schedule

J	Planting updated	05/08/14	CH	CH
H	Planting updated	31/07/14	LB	LB
G	Planting amended for vis plays	06/01/14	LB	
F	Proposed trees updated	19/12/13	LB	
E	RWR xref updated	17/12/13	LB	
D	Additional trees added	11/12/13	LB	
C	UPDATE TO TREE LOCATIONS	24/04/11	LB	
B	WSPCC COMMENTS ON TREE LOCATIONS	23/3/11	LB	VR
A	WSPCC COMMENTS	22/02/11	LB	
Rev	Description	Date	Drawn	Checked

Drawing Status

FOR TENDER

Allen Pyke Associates

Landscape architecture Urban design Environmental planning

The Factory, 2 Acre Road,
Kingston upon Thames,
Surrey KT2 6EF

T 020 8549 3434 F 020 8547 1075
www.allenpyke.co.uk
KINGSTON UPON THAMES • CAMBRIDGE

A registered practice of the Landscape Institute

Client: BERKELEY HOMES (SOUTHERN) Scale: 1/500@A1

Project: NORTH BERSTED BRNR By/Chk: LB/VR

Drawing Title: PLANTING STRATEGY Date: 19/03/10
5 OF 5

Drawing Number: 2115-PP-07 Revision: J

Native trees as selected standards

Key reference	Latin Name	Common Name	Girth	Planting Height m	How grown
1	Acer campestre	Field maple	12-14 cm	3.5 - 4.0	Bare root
2	Crataegus monogyna	Hawthorn	12-14 cm	3.5 - 4.0	Bare root
3	Quercus robur	Oak	12-14 cm	3.5 - 4.0	Bare root
4	Populus nigra	Black poplar	12-14 cm	3.5 - 4.0	Bare root
5	Salix alba	White willow	12-14 cm	3.5 - 4.0	Bare root
6	Salix fragilis	Crack willow	12-14 cm	3.5 - 4.0	Bare root
7	Alnus glutinosa	Alder	12-14 cm	3.5 - 4.0	Bare root