



APAL FILE REFERENCE
2115-PP-03-04-05-06-07


Notes
This drawing is subject to copyright.
Do not scale from this drawing.

Based on drawing by WSP
Drawing number 2037/CRR/NRR/101 revM

North

LEGEND

- Existing tree to be retained
- Existing tree to be removed
- Tree Planting (selected standards)
- Native shrub mix type A
- Native shrub mix type B
- Native shrub mix type B with enhanced tree density
- Native shrub mix type C
- Native shrub mix type D
- Native shrub mix type E
- Grass (all areas adjacent to BRNR to be planted with Seed Mix A18, otherwise as marked)
- Proposed shrub planting (species labelled on drawing, specification as Type E)
- Post and rail fence

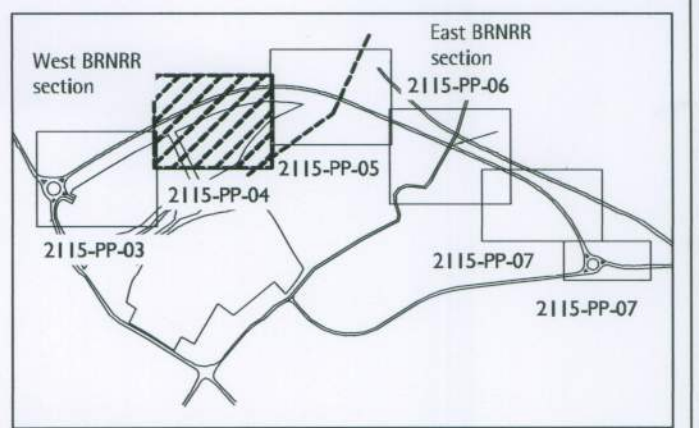

KEY PLAN (nts)
Refer to 2115-PP-03 for Plant Schedule

Rev	Description	Date	Drawn	Checked
E	LEGEND UPDATED	05/08/14	CH	CH
D	PLANTING LOCATIONS UPDATED	31/07/14	LB	LB
C	PLANTING UPDATED SOUTH OF BRNR TO LATEST LAYOUT	28/04/11	LB	
B	WSPC COMMENTS ON TREE LOCATIONS	23/03/11	LB	VR
A	WSPC COMMENTS ON UPDATED ENGINEERING BASE	22/02/11	LB	

Drawing Status
PLANNING

Allen Pyke Associates
Landscape architecture Urban design Environmental planning

The Factory, 2 Acre Road,
Kingston upon Thames,
Surrey KT2 6EF

T 020 8549 3434 F 020 8547 1075
www.allenpyke.co.uk
KINGSTON UPON THAMES • CAMBRIDGE

A registered practice of the Landscape Institute

Client
BERKELEY HOMES (SOUTHERN)

Project
NORTH BERSTED BRNR

Drawing Title
PLANTING STRATEGY
2 OF 5

Drawing Number
2115-PP-04

Scale
1/500@A1

By/Chk
LB/VR

Date
19/03/10

Revision
E