


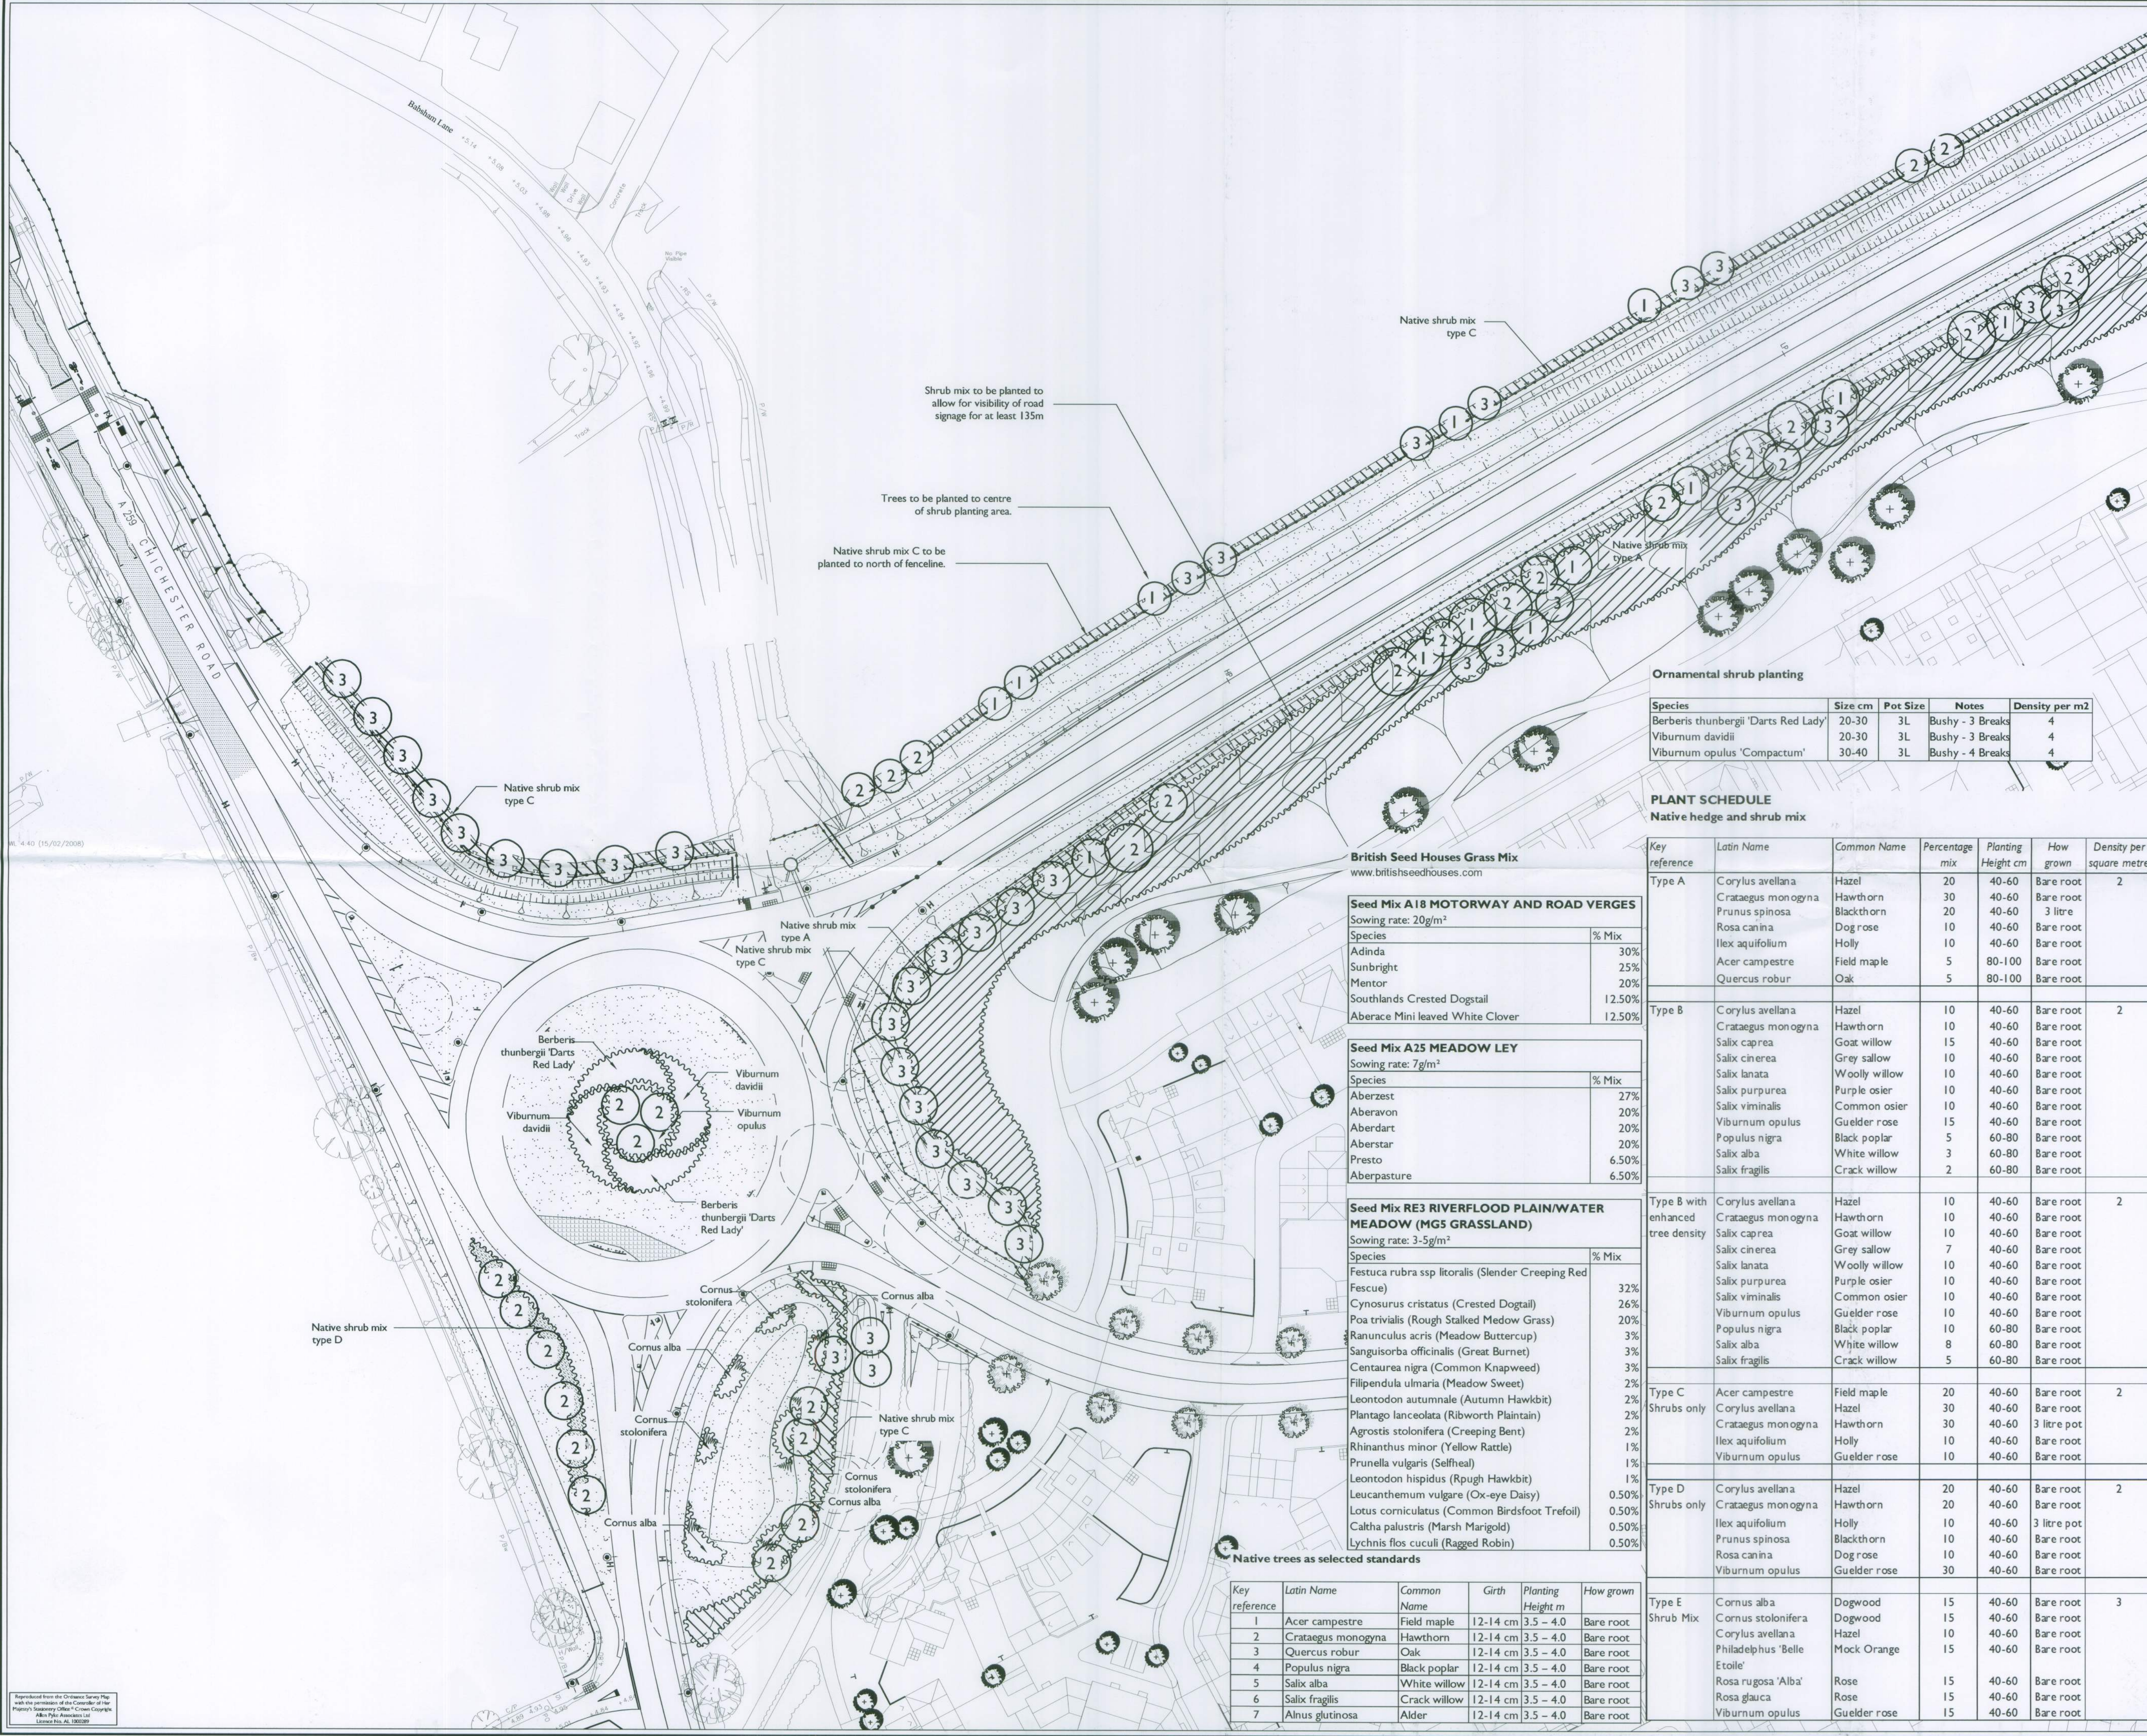

Notes
This drawing is subject to copyright.
Do not scale from this drawing.
Based on drawing by WSP
Drawing number 2037/NRR/GA/101revM



- LEGEND**
- Existing tree to be retained
 - Existing tree to be removed
 - Tree Planting (selected standards)
 - Native shrub mix type A
 - Native shrub mix type B
 - Native shrub mix type B with enhanced tree density
 - Native shrub mix type C
 - Native shrub mix type D
 - Native shrub mix type E
 - Grass (all areas adjacent to BRNRR to be planted with Seed Mix A18, otherwise as marked)
 - Proposed shrub planting (species labelled on drawing, specification as Type E)
 - Post and rail fence
 - Safety fence

Ornamental shrub planting

Species	Size cm	Pot Size	Notes	Density per m2
Berberis thunbergii 'Darts Red Lady'	20-30	3L	Bushy - 3 Breaks	4
Viburnum davidii	20-30	3L	Bushy - 3 Breaks	4
Viburnum opulus 'Compactum'	30-40	3L	Bushy - 4 Breaks	4

PLANT SCHEDULE

Native hedge and shrub mix

Key reference	Latin Name	Common Name	Percentage mix	Planting Height cm	How grown	Density per square metre
Type A	Corylus avellana	Hazel	20	40-60	Bare root	2
	Crataegus monogyna	Hawthorn	30	40-60	Bare root	
	Prunus spinosa	Blackthorn	20	40-60	3 litre	
	Rosa canina	Dog rose	10	40-60	Bare root	
	Ilex aquifolium	Holly	10	40-60	Bare root	
	Acer campestre	Field maple	5	80-100	Bare root	
	Quercus robur	Oak	5	80-100	Bare root	
Type B	Corylus avellana	Hazel	10	40-60	Bare root	2
	Crataegus monogyna	Hawthorn	10	40-60	Bare root	
	Salix caprea	Goat willow	15	40-60	Bare root	
	Salix cinerea	Grey willow	10	40-60	Bare root	
	Salix lanata	Woolly willow	10	40-60	Bare root	
	Salix purpurea	Purple osier	10	40-60	Bare root	
	Salix viminalis	Common osier	10	40-60	Bare root	
	Viburnum opulus	Gelder rose	15	40-60	Bare root	
	Populus nigra	Black poplar	5	60-80	Bare root	
	Salix alba	White willow	3	60-80	Bare root	
	Salix fragilis	Crack willow	2	60-80	Bare root	
Type B with enhanced tree density	Corylus avellana	Hazel	10	40-60	Bare root	2
	Crataegus monogyna	Hawthorn	10	40-60	Bare root	
	Salix caprea	Goat willow	10	40-60	Bare root	
	Salix cinerea	Grey willow	7	40-60	Bare root	
	Salix lanata	Woolly willow	10	40-60	Bare root	
	Salix purpurea	Purple osier	10	40-60	Bare root	
	Salix viminalis	Common osier	10	40-60	Bare root	
	Viburnum opulus	Gelder rose	10	40-60	Bare root	
	Populus nigra	Black poplar	10	60-80	Bare root	
	Salix alba	White willow	8	60-80	Bare root	
	Salix fragilis	Crack willow	5	60-80	Bare root	
Type C	Acer campestre	Field maple	20	40-60	Bare root	2
	Corylus avellana	Hazel	30	40-60	Bare root	
	Crataegus monogyna	Hawthorn	30	40-60	3 litre pot	
	Ilex aquifolium	Holly	10	40-60	Bare root	
	Viburnum opulus	Gelder rose	10	40-60	Bare root	
Type D	Corylus avellana	Hazel	20	40-60	Bare root	2
	Crataegus monogyna	Hawthorn	20	40-60	Bare root	
	Ilex aquifolium	Holly	10	40-60	3 litre pot	
	Prunus spinosa	Blackthorn	10	40-60	Bare root	
	Rosa canina	Dog rose	10	40-60	Bare root	
	Viburnum opulus	Gelder rose	30	40-60	Bare root	
Type E	Cornus alba	Dogwood	15	40-60	Bare root	3
	Cornus stolonifera	Dogwood	15	40-60	Bare root	
	Corylus avellana	Hazel	10	40-60	Bare root	
	Philadelphus 'Belle Etoile'	Mock Orange	15	40-60	Bare root	
	Rosa rugosa 'Alba'	Rose	15	40-60	Bare root	
	Rosa glauca	Rose	15	40-60	Bare root	
	Viburnum opulus	Gelder rose	15	40-60	Bare root	

British Seed Houses Grass Mix
www.britishteedhouses.com

Seed Mix A18 MOTORWAY AND ROAD VERGES
Sowing rate: 20g/m²

Species	% Mix
Adinda	30%
Sunbright	25%
Mentor	20%
Southlands Crested Dogtail	12.50%
Aberace Mini leaved White Clover	12.50%

Seed Mix A25 MEADOW LEY
Sowing rate: 7g/m²


Species	% Mix
Aberzest	27%
Aberavon	20%
Aberdart	20%
Aberstar	20%
Presto	6.50%
Aberpasture	6.50%

Seed Mix RE3 RIVERFLOOD PLAIN/WATER MEADOW (MGS GRASSLAND)
Sowing rate: 3-5g/m²

Species	% Mix
Festuca rubra ssp litoralis (Slender Creeping Red Fescue)	32%
Cynosurus cristatus (Crested Dogtail)	26%
Poa trivialis (Rough Stalked Meadow Grass)	20%
Ranunculus acris (Meadow Buttercup)	3%
Sanguisorba officinalis (Great Burnet)	3%
Centaurea nigra (Common Knapweed)	3%
Filipendula ulmaria (Meadow Sweet)	2%
Leontodon autumnale (Autumn Hawkbit)	2%
Plantago lanceolata (Ribwort's Plantain)	2%
Agrostis stolonifera (Creeping Bent)	2%
Rhinanthus minor (Yellow Rattle)	1%
Prunella vulgaris (Selfheal)	1%
Leontodon hispidus (Rough Hawkbit)	1%
Leucanthemum vulgare (Ox-eye Daisy)	0.50%
Lotus corniculatus (Common Bird's-foot Trefoil)	0.50%
Caltha palustris (Marsh Marigold)	0.50%
Lychnis flos cuculi (Ragged Robin)	0.50%

Native trees as selected standards

Key reference	Latin Name	Common Name	Girth	Planting Height m	How grown
1	Acer campestre	Field maple	12-14 cm	3.5 - 4.0	Bare root
2	Crataegus monogyna	Hawthorn	12-14 cm	3.5 - 4.0	Bare root
3	Quercus robur	Oak	12-14 cm	3.5 - 4.0	Bare root
4	Populus nigra	Black poplar	12-14 cm	3.5 - 4.0	Bare root
5	Salix alba	White willow	12-14 cm	3.5 - 4.0	Bare root
6	Salix fragilis	Crack willow	12-14 cm	3.5 - 4.0	Bare root
7	Alnus glutinosa	Alder	12-14 cm	3.5 - 4.0	Bare root

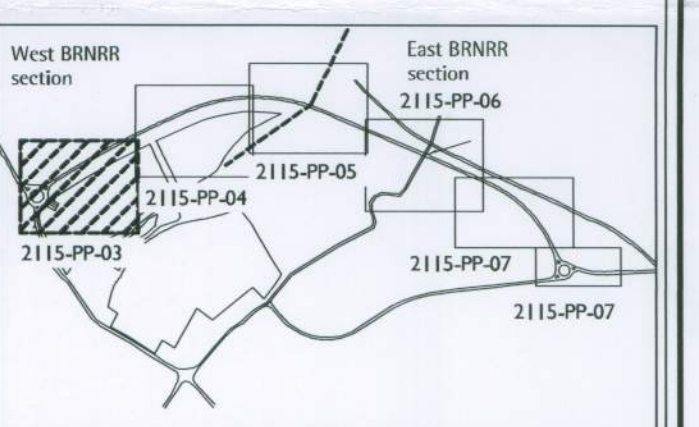

KEY PLAN (nts)

H	AMENDS TO PLANTING	08/08/14	CH	CH
G	AMENDS TO PLANTING	05/08/14	CH	CH
F	UPDATES TO PLANTING	30/07/14	LB	LB
E	MINOR AMENDS TO TREE LOCATIONS FOR SIGHT LINES	28/03/11	LB	VR
D	WSCC COMMENTS ON TREE LOCATIONS	23/03/11	LB	VR
C	REVISED ENGINEERING BASE UPDATED WSCC COMMENTS	22/02/11	LB	VR
B	POND LAYOUT UPDATED	25/11/10	LB	VR
A	MAINTENANCE ACCESS ADDED COMMENTS FROM WEST SUSSEX	24/08/10	LB	
Rev	Description	Date	Drawn	Checked

Drawing Status
PLANNING

Allen Pyke Associates
Landscape architecture Urban design Environmental planning

The Factory, 2 Acce Road,
Kingston upon Thames,
Surrey KT2 6EF

T 020 8549 3434 F 020 8547 1075
www.allenpyke.co.uk
KINGSTON UPON THAMES • CAMBRIDGE

A registered practice of the Landscape Institute

Client: **BERKELEY HOMES (SOUTHERN)** Scale: **1/500 @ A1**

Project: **NORTH BERSTED BRNRR** By/Chk: **LB/VR**

Drawing Title: **PLANTING STRATEGY** Date: **19/03/10**
1 OF 5

Drawing Number: **2115-PP-03** Revision: **H**