




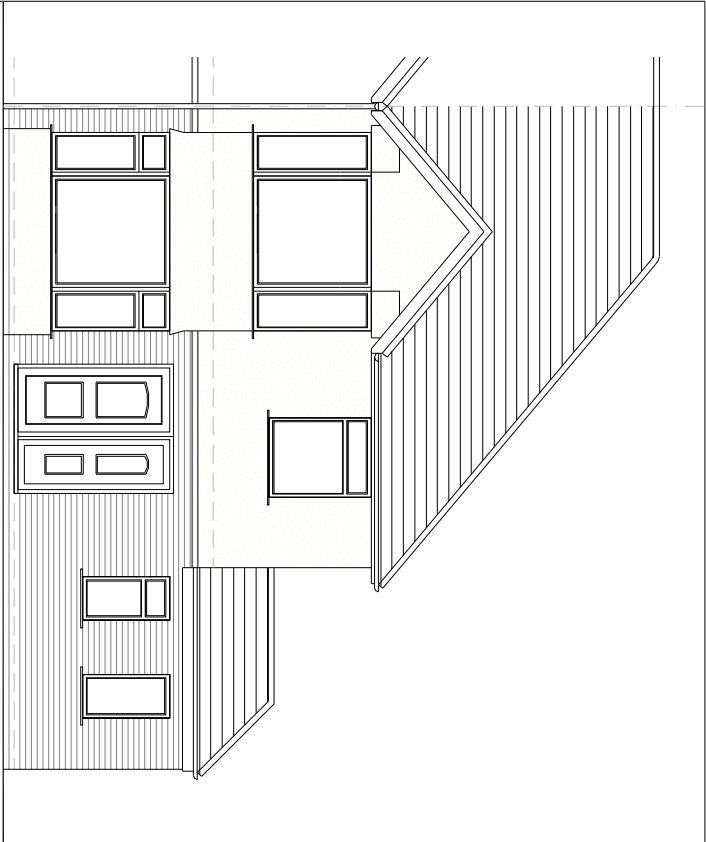


Front Elevation

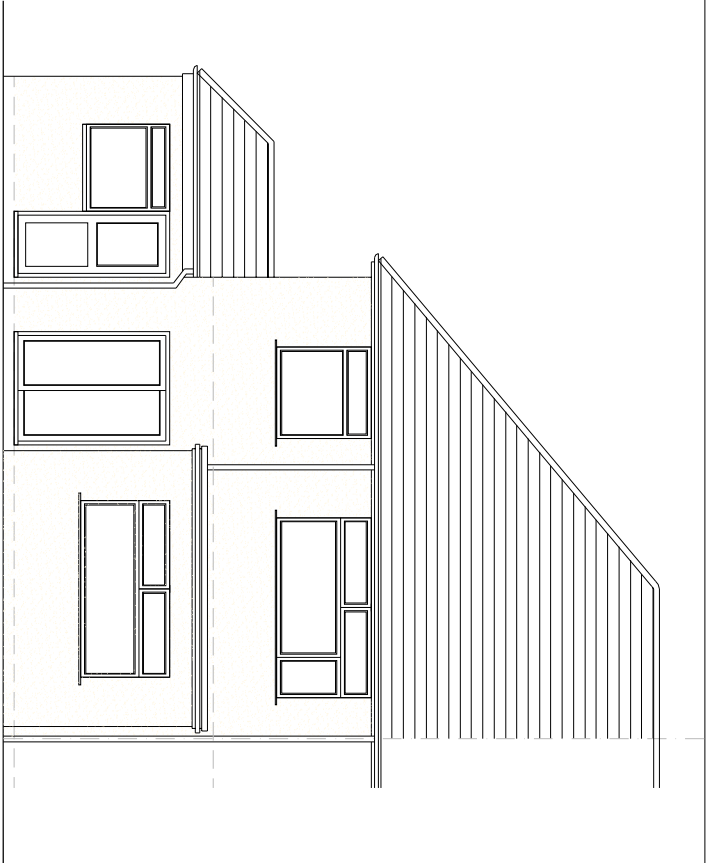


Rear Elevation

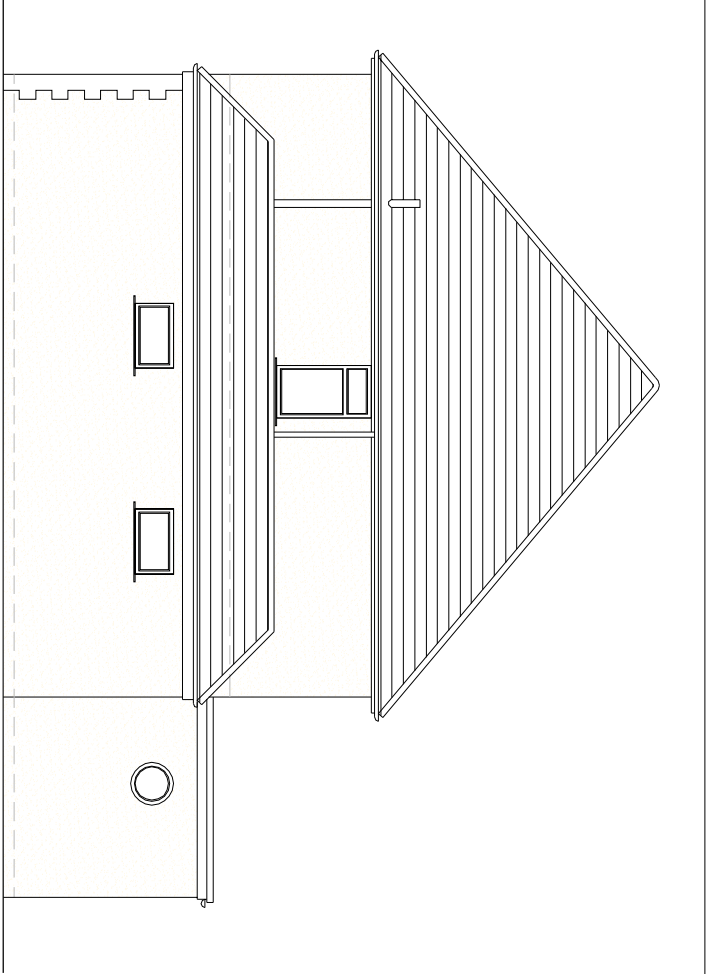


Side Elevation

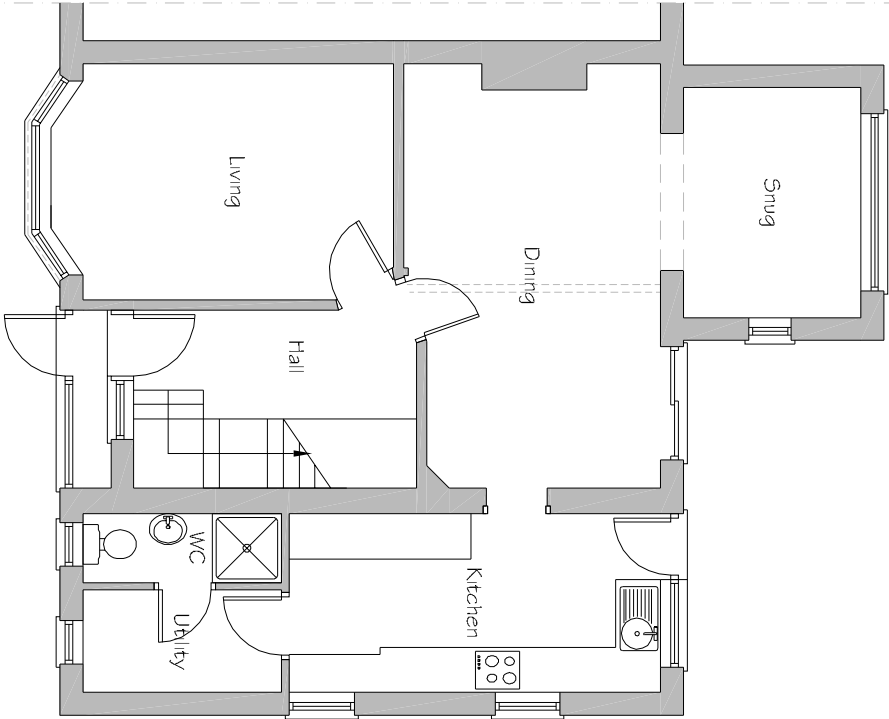

Ground Floor

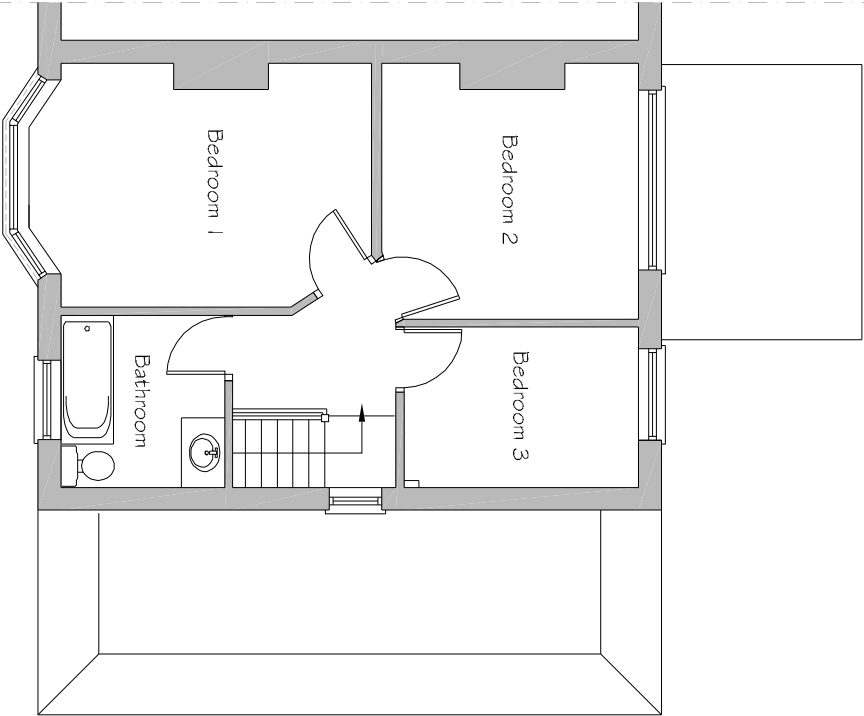

First Floor

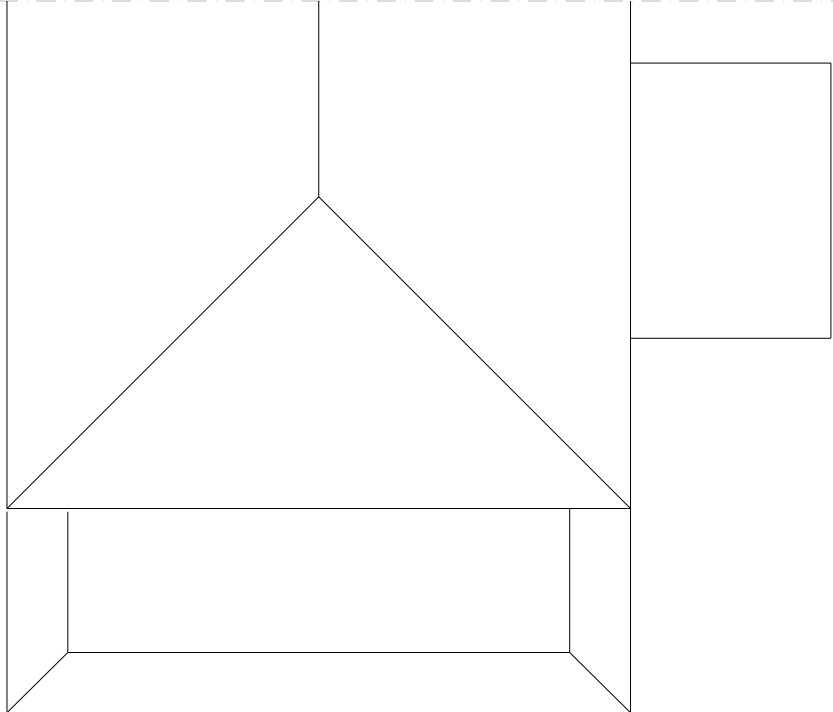

Roof Plan



REV.	DATE	REVISIONS:	NOTES:
© COPYRIGHT EXISTS ON THE DESIGNS AND INFORMATION SHOWN ON THIS DRAWING			
THE CONTRACTOR MUST VERIFY ALL DIMENSIONS ON SITE BEFORE MAKING SHOP DRAWINGS OR COMMENCING WORK OF ANY KIND. DO			
CLIENT:		Mr D Twort	
PROJECT:		414 Chichester Road Bognor Regis	
SCALE:		1:100 (A3 ORIGINAL)	
DRAWING:		Existing Plans	
DRAWN:		M/JH	
DATE:		Aug 18	
CHECKED:			
DATE:			
A		2018-09 S10	