



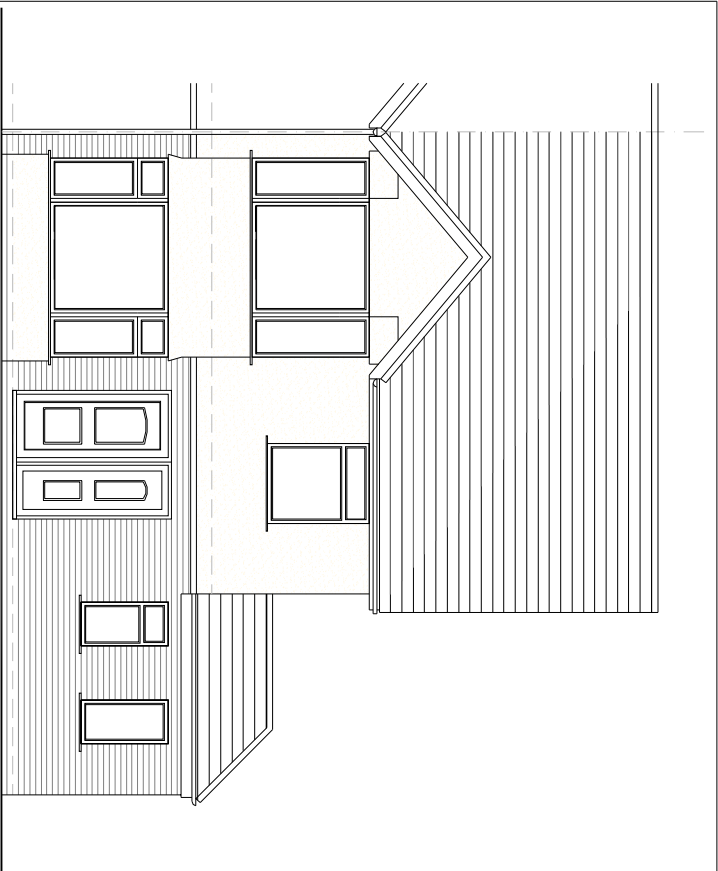


Front Elevation




Rear Elevation

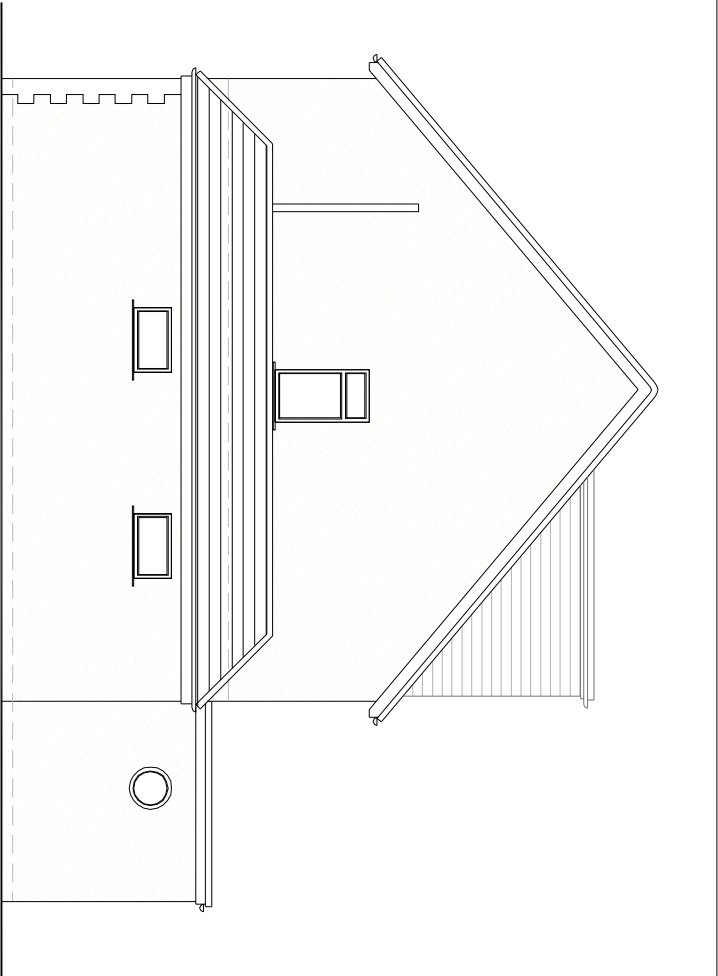


Side Elevation

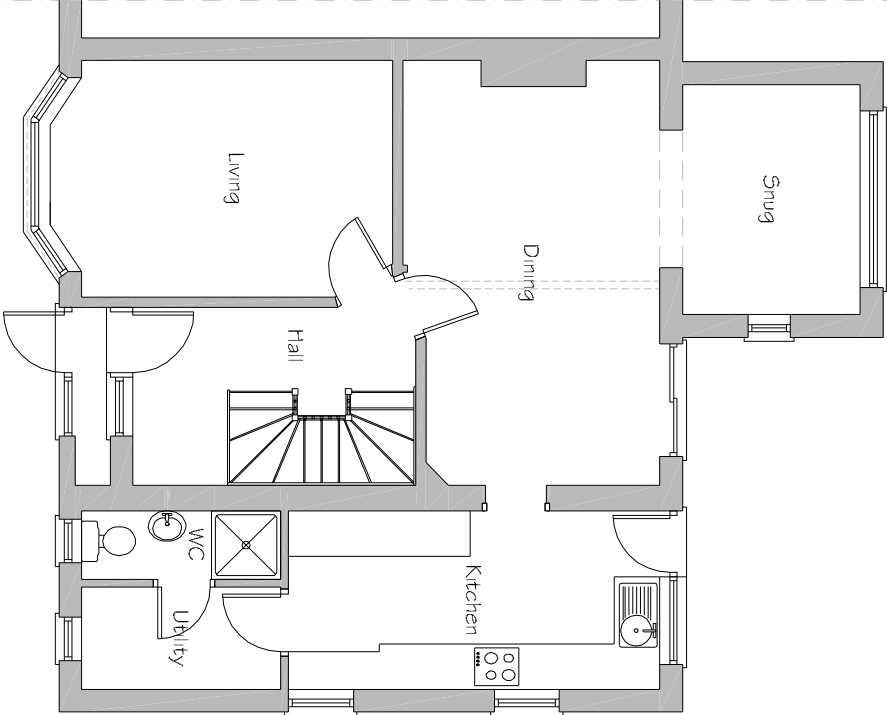

Ground Floor

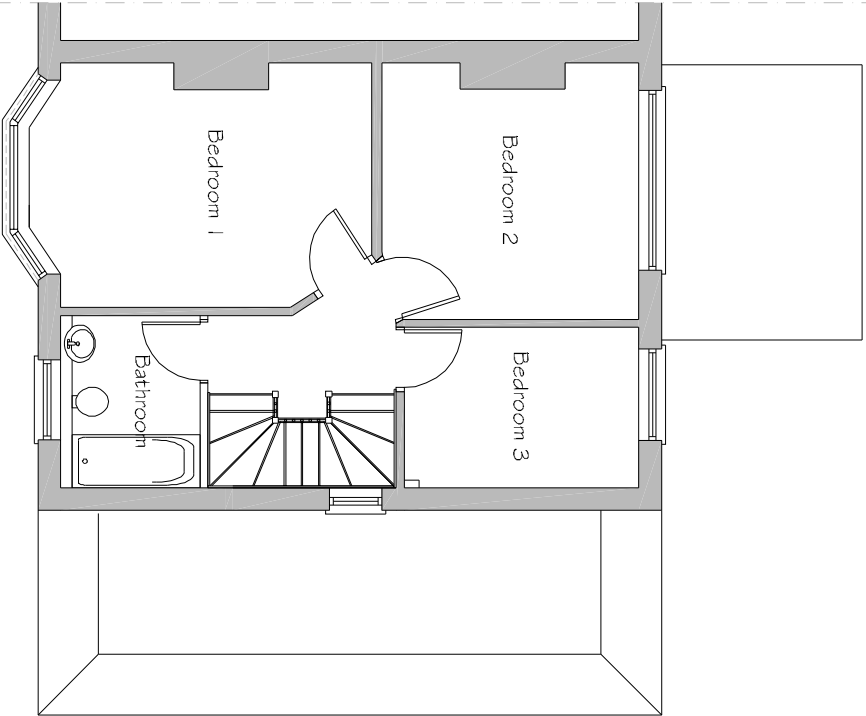

First Floor

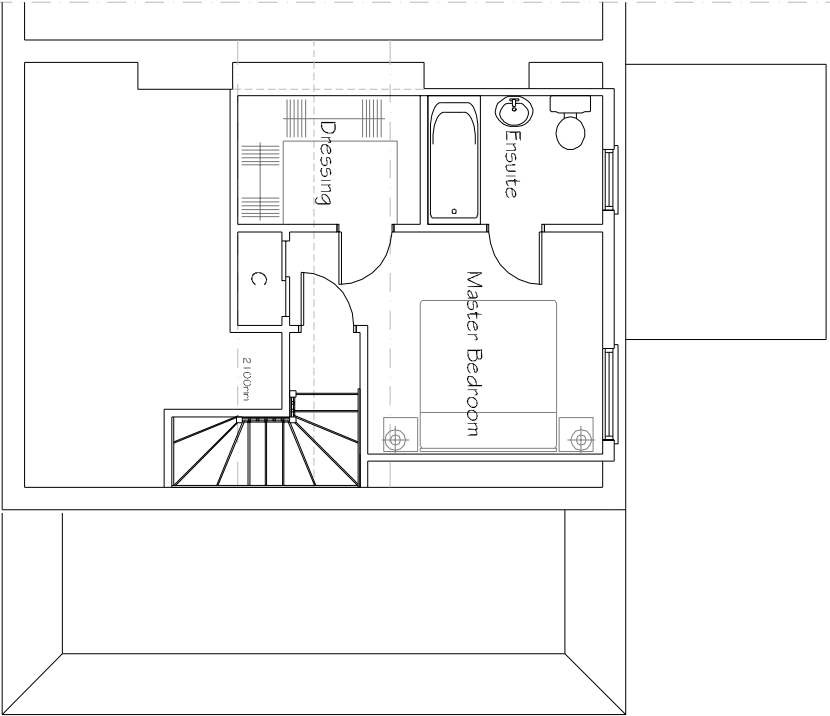

Second Floor



REV.	DATE	REVISIONS:	NOTES:
© COPYRIGHT EXISTS ON THE DESIGNS AND INFORMATION SHOWN ON THIS DRAWING			
THE CONTRACTOR MUST VERIFY ALL DIMENSIONS ON SITE BEFORE MAKING SHOP DRAWINGS OR COMMENCING WORK OF ANY KIND. DO			
CLIENT:		Mr D Twort	
SCALE:		1:100 (A3 ORIGINAL)	
DRAWN:		M/JH	
DATE:		Aug 18	
CHECKED:			
DATE:			
PROJECT:		414 Chichester Road	
DRAWING:		Proposed Plans	
A		2018-09	
		P10	