

Tree protection plan
Location of trees, categorisation & protection/management proposals

Former Rising Sun, Bognor Regis, West Sussex

Barrell Plan Ref: 20219-2




Permission is granted to scale from this drawing for Local Authority Planning Approval purposes relating to tree protection measures only. Where applicable this drawing is to be read in conjunction with the arboricultural report. This drawing is the copyright of Barrell Tree Consultancy 2021. ©

This drawing to be reproduced in colour only.

www.barrelltreecare.co.uk

- TX BS category C Trees of low quality
- TX Trees to be removed
- Proposed layout
- Protective barrier/fencing
- Construction exclusion zone (CEZ)
- Client proposed tree planting
- Root protection area (RPA) boundaries for category C trees

Drawing References:
Topo = (May-02-2019) SD12069-01
Layout = Layout = (June-07-2021) Z514 - NOV - 00 - 00 - DR - A -20002 Rev 2

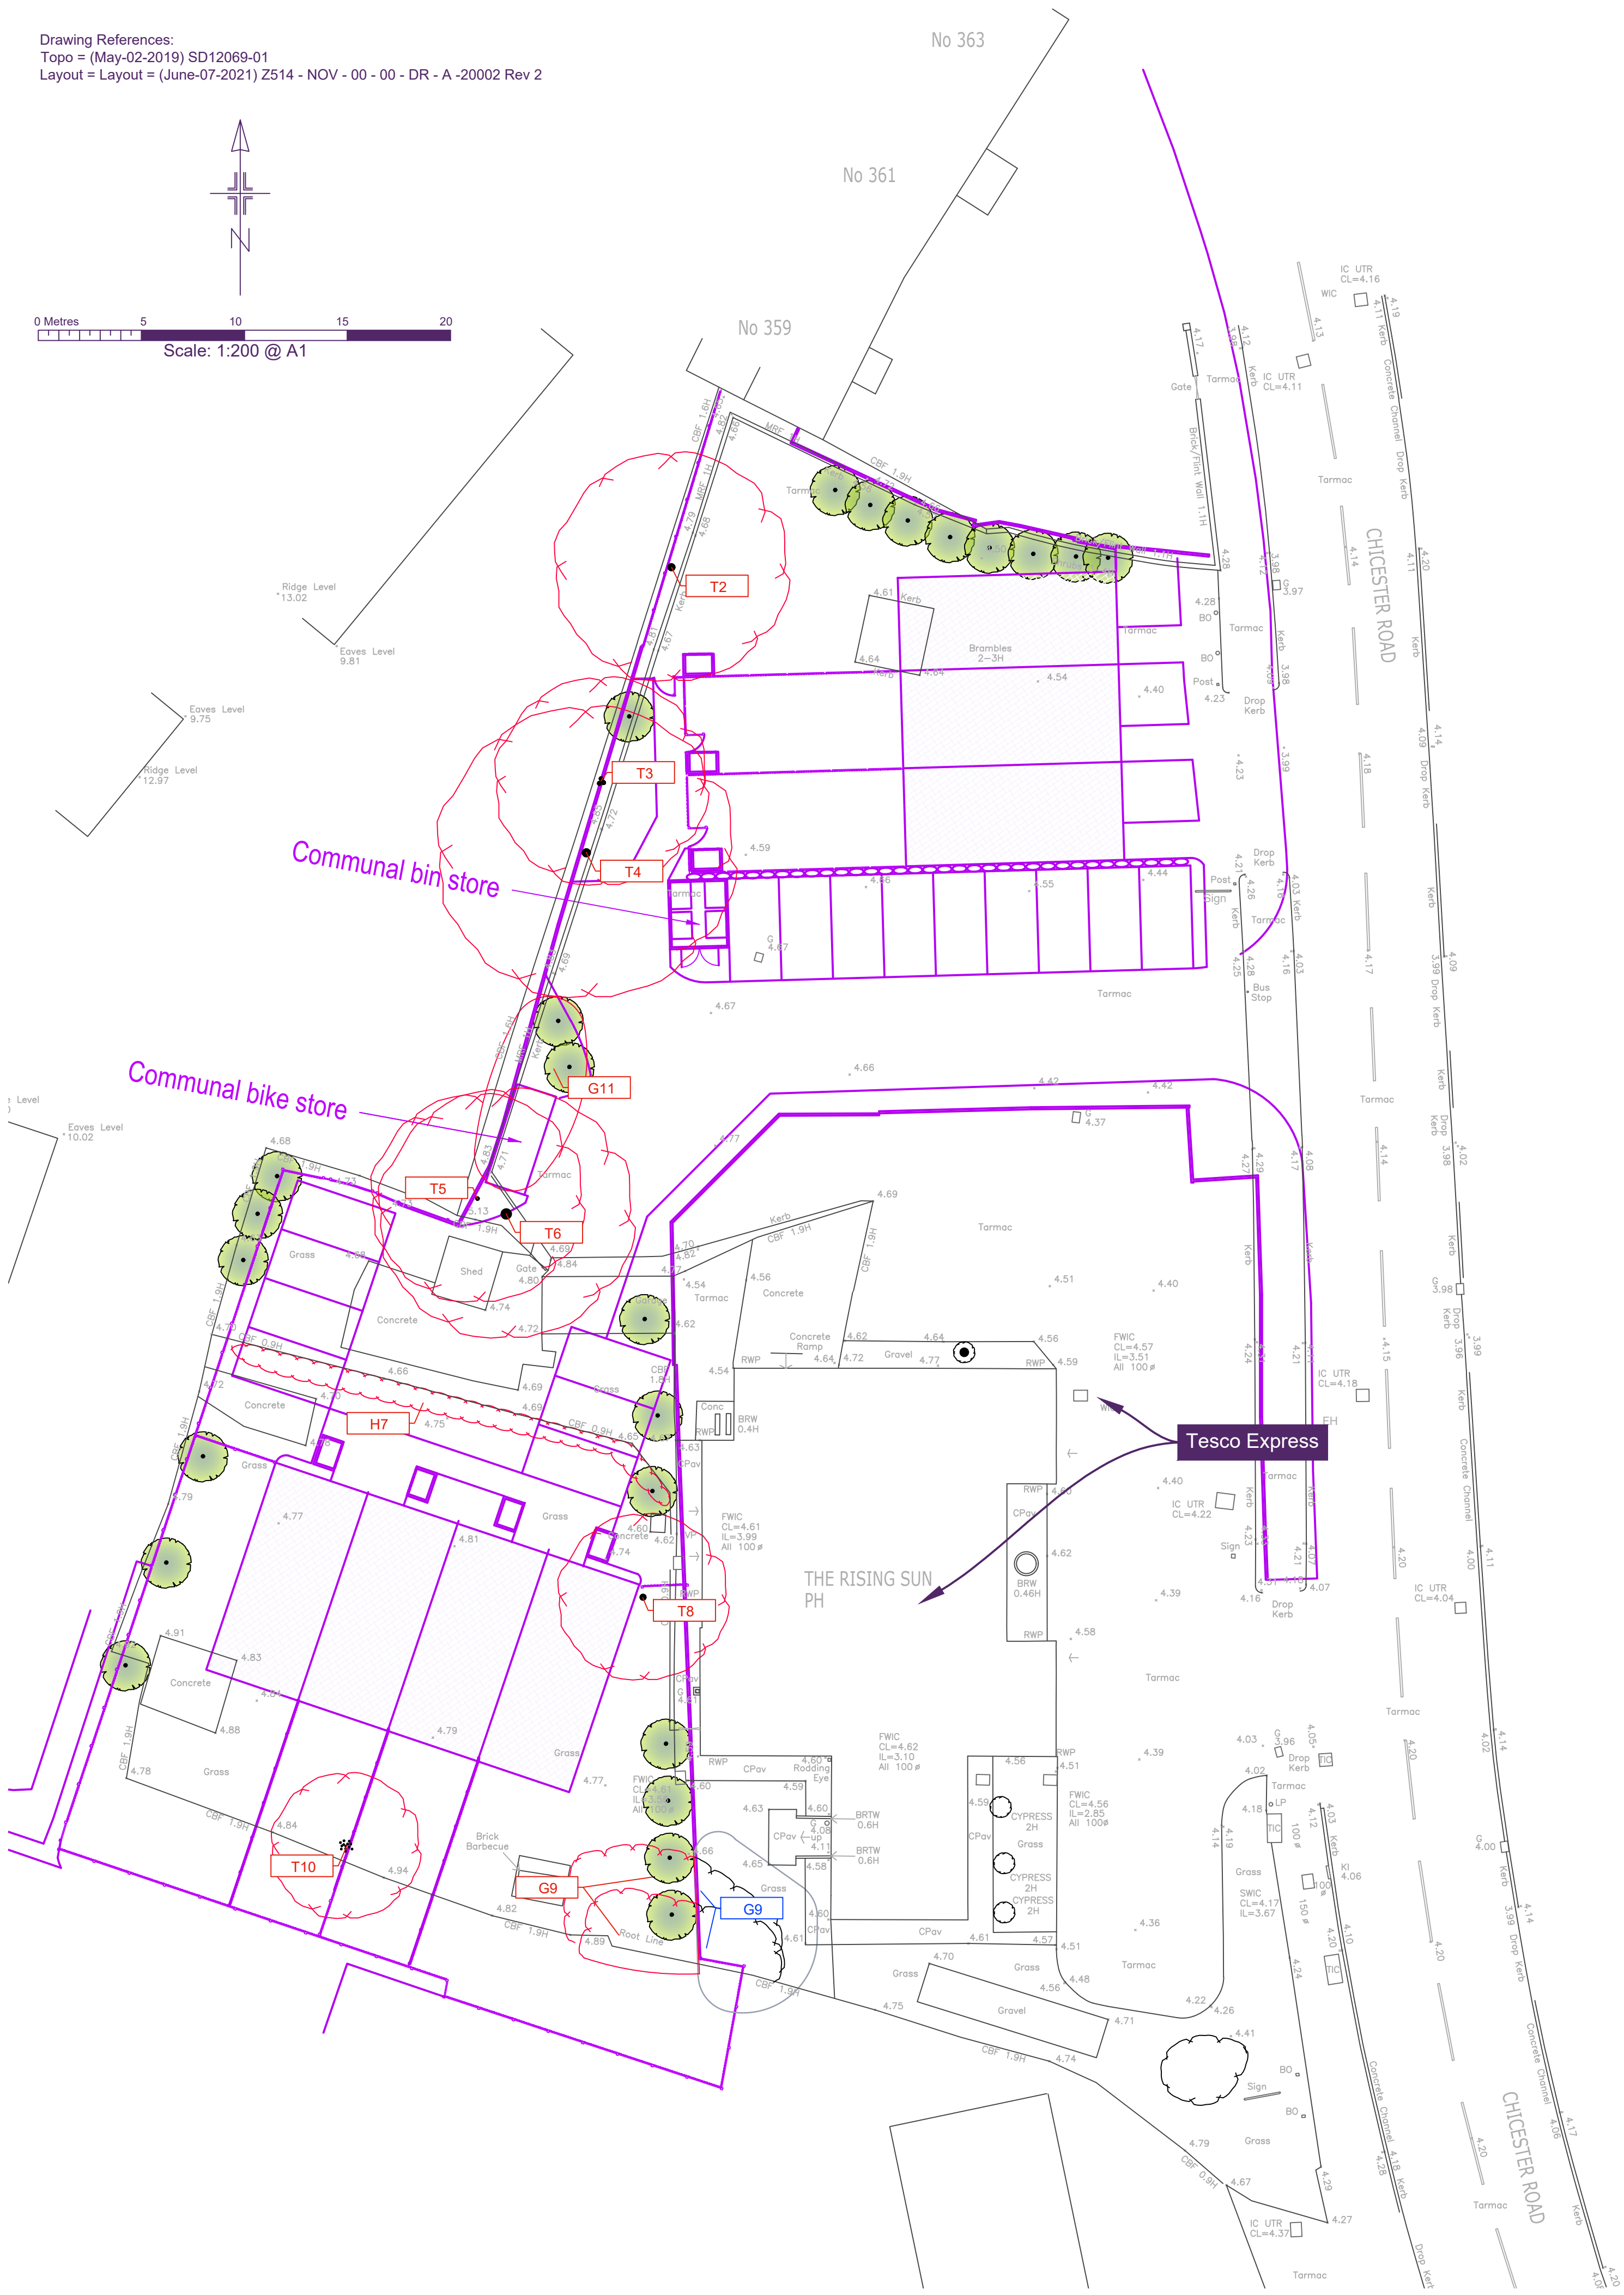

Tree No	Species	Category	RPA Radius	Tree Works
All retained trees				Carry out safety check and lift over site to 3-4m as necessary.
T2	Sycamore	C	5.4	Fell
T3	Sycamore	C	5.4	Fell
T4	Myrobalan plum	C	6.6	Fell
T5	Birch	C	2.4	Fell
T6	Sycamore	C	7.2	Fell
H7	Leyland cypress	C	1.8	Fell
T8	Pittosporum	C	6.0	Fell
G9	Lawson cypress	C	3.6	Fell selected part
T10	Hazel	C	4.8	Fell
G11	Blackthorn, elder, bramble	C	2.4	Fell