




EXISTING ELEVATIONS 1:200

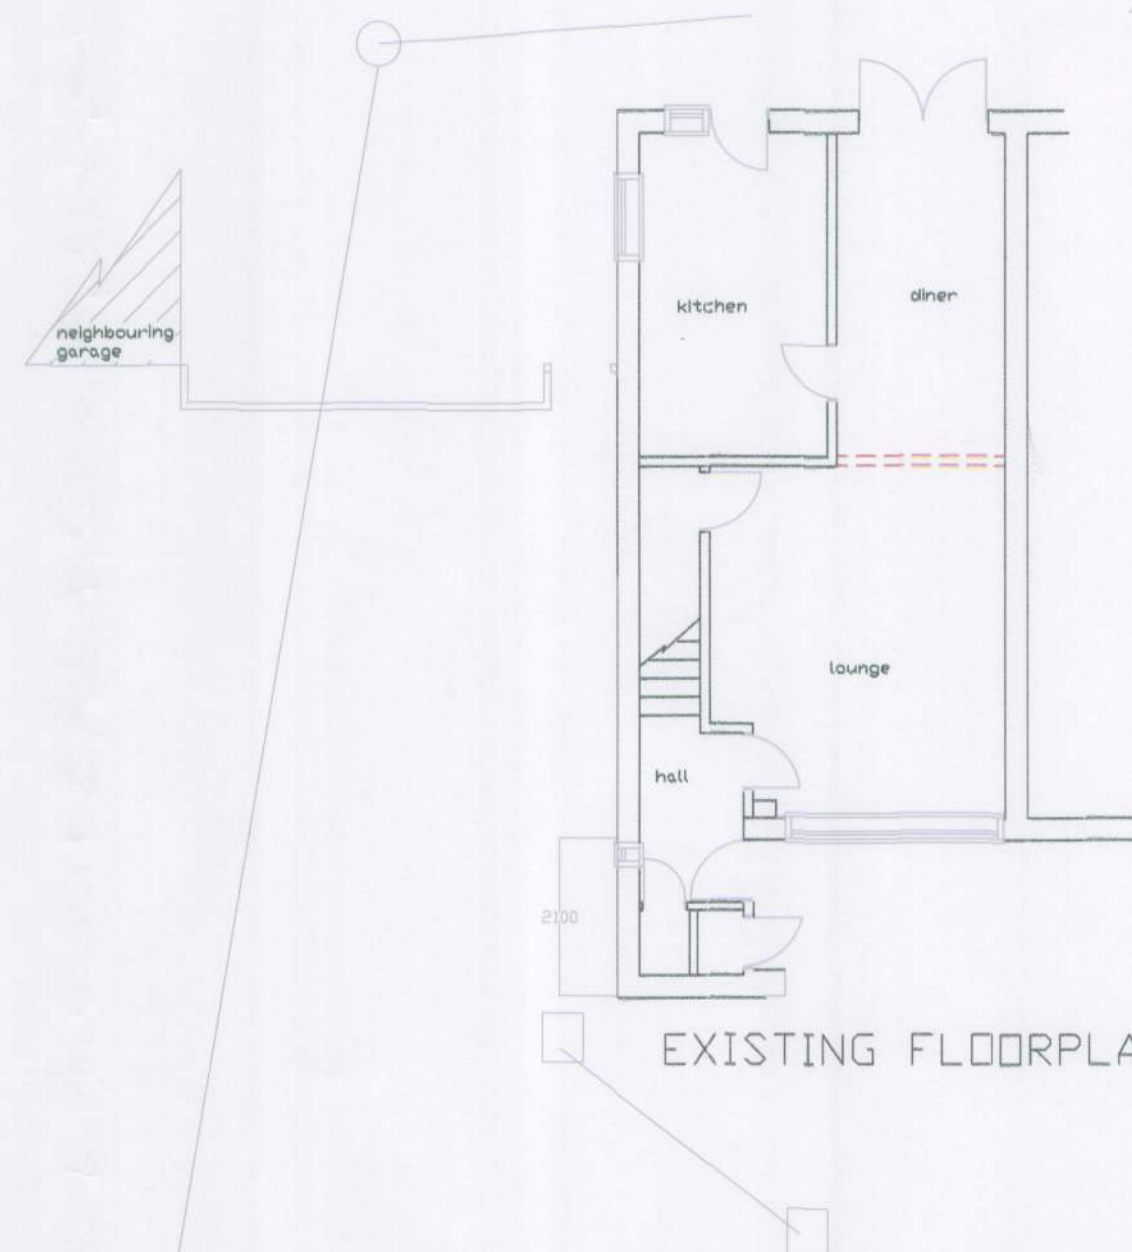

EXISTING FLOORPLAN 1:100

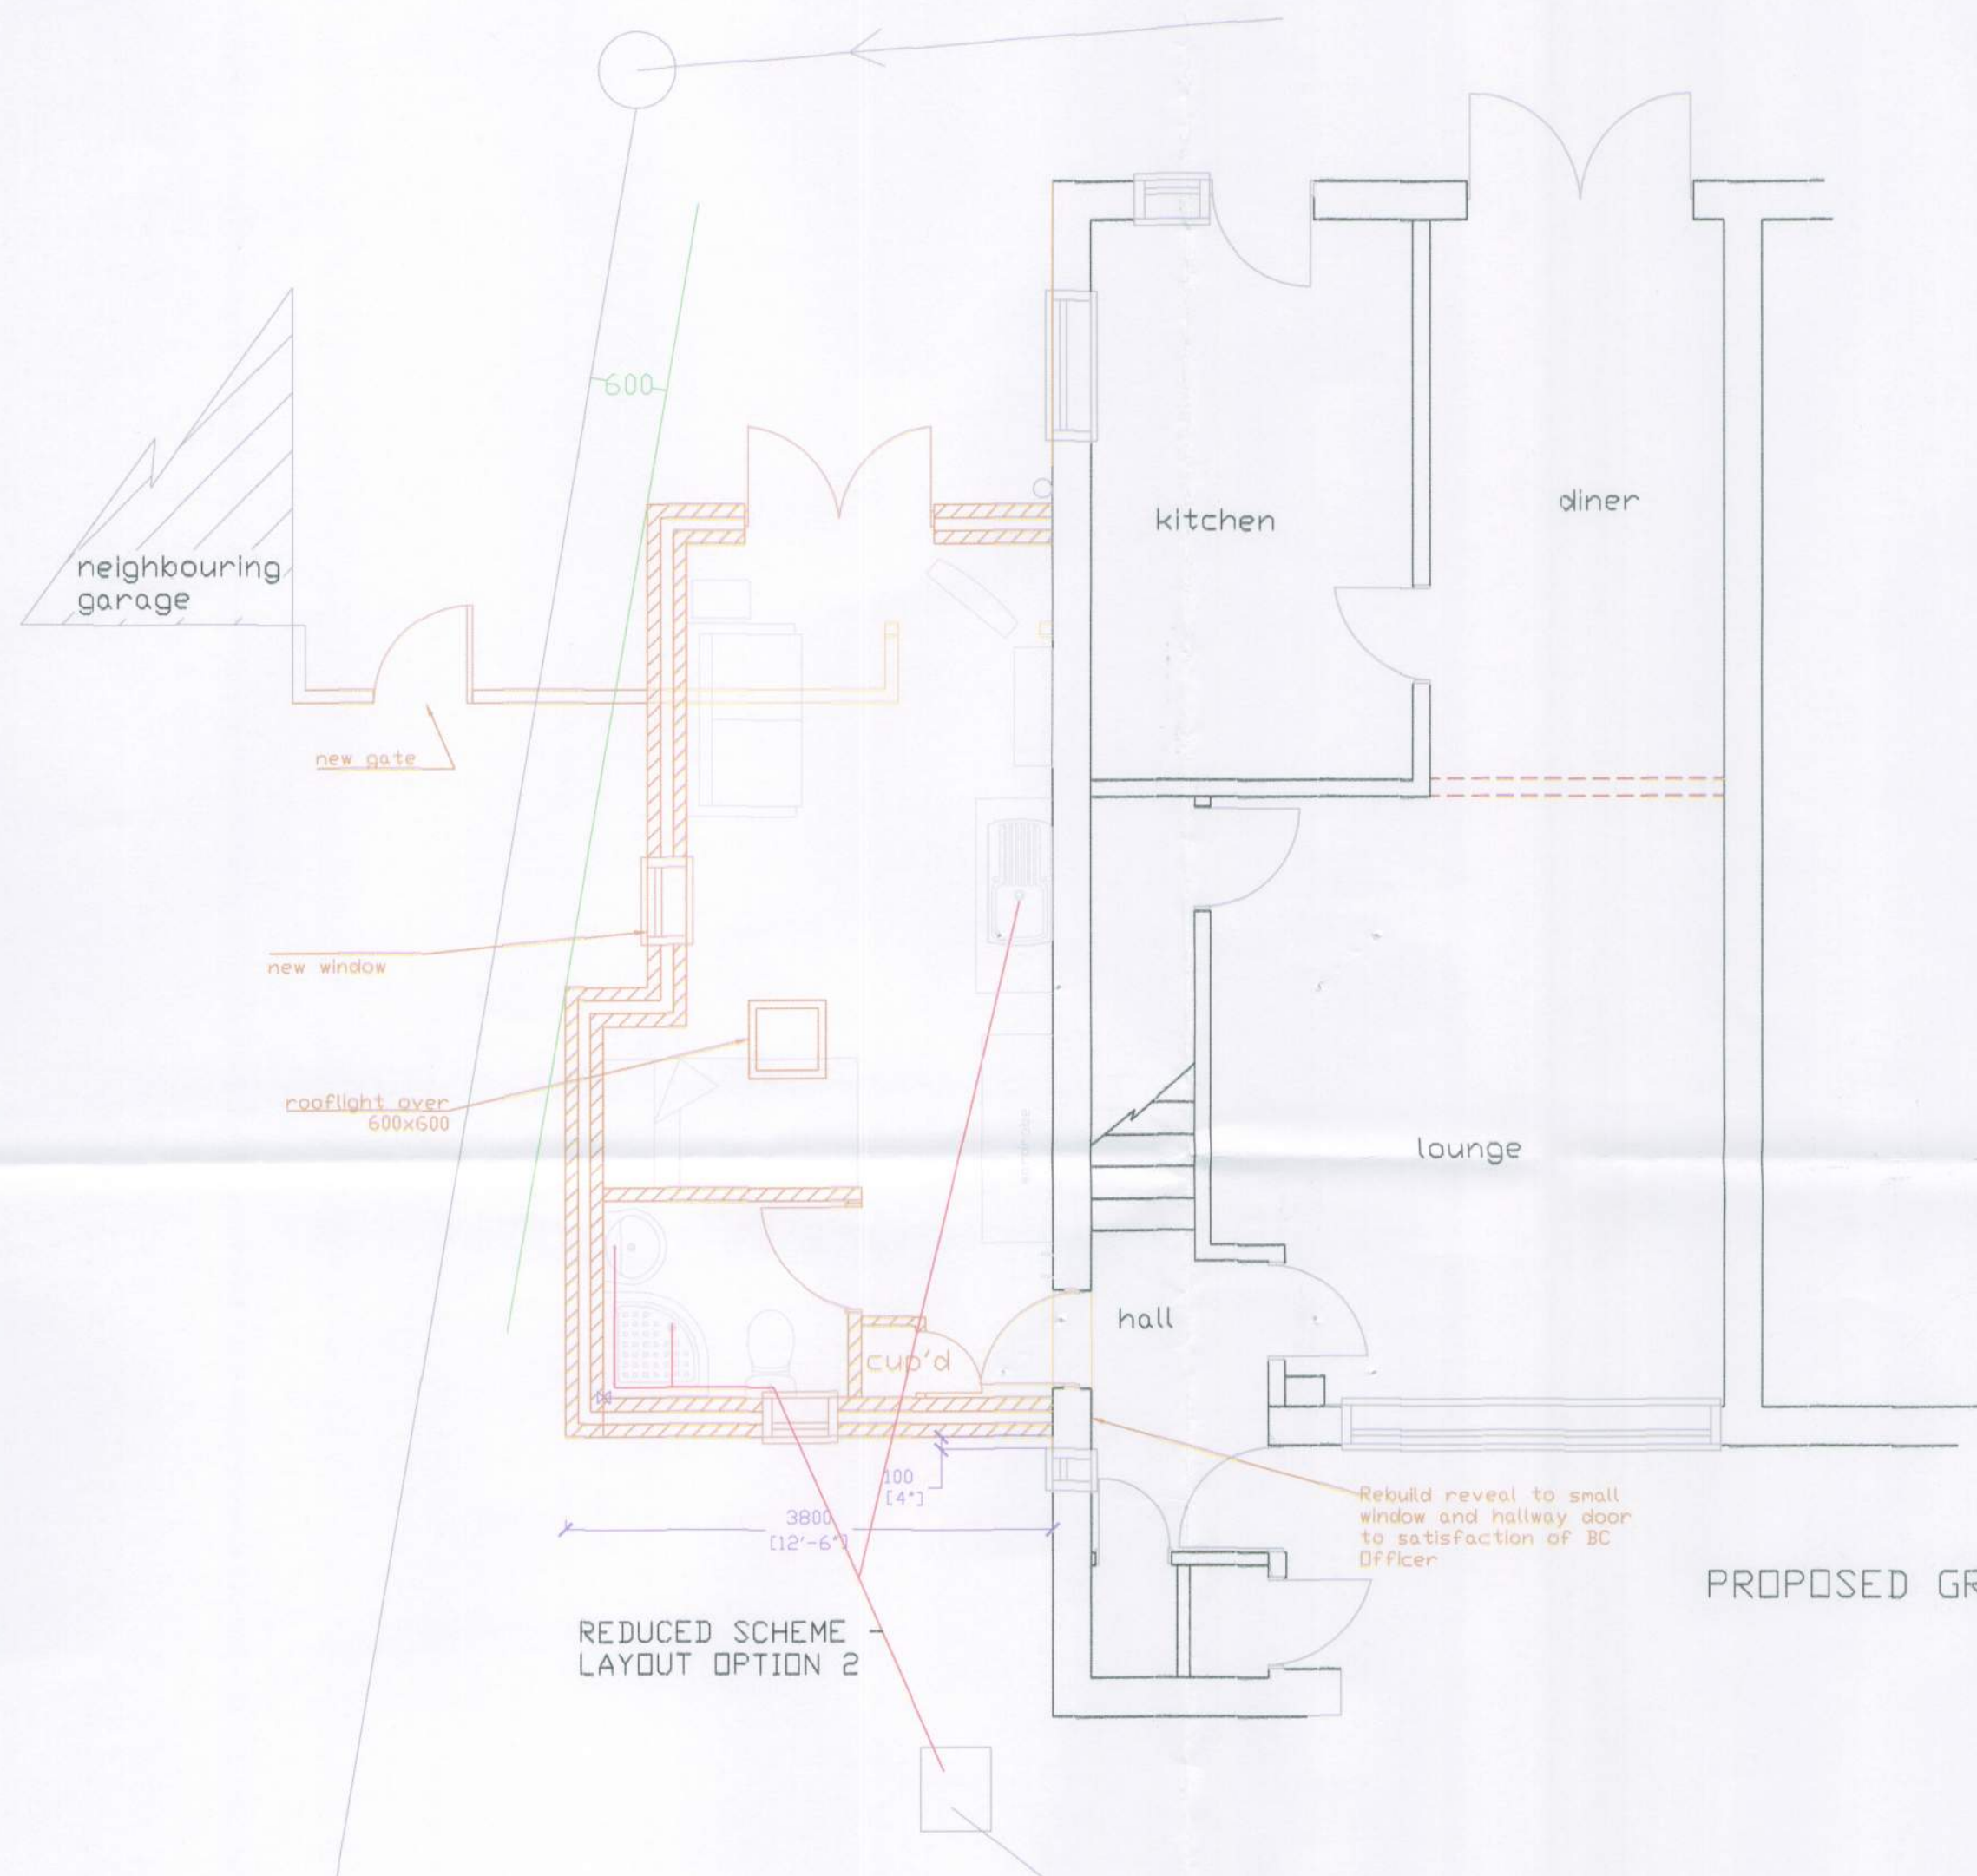



PROPOSED GROUND FLOORPLAN R1 1:50

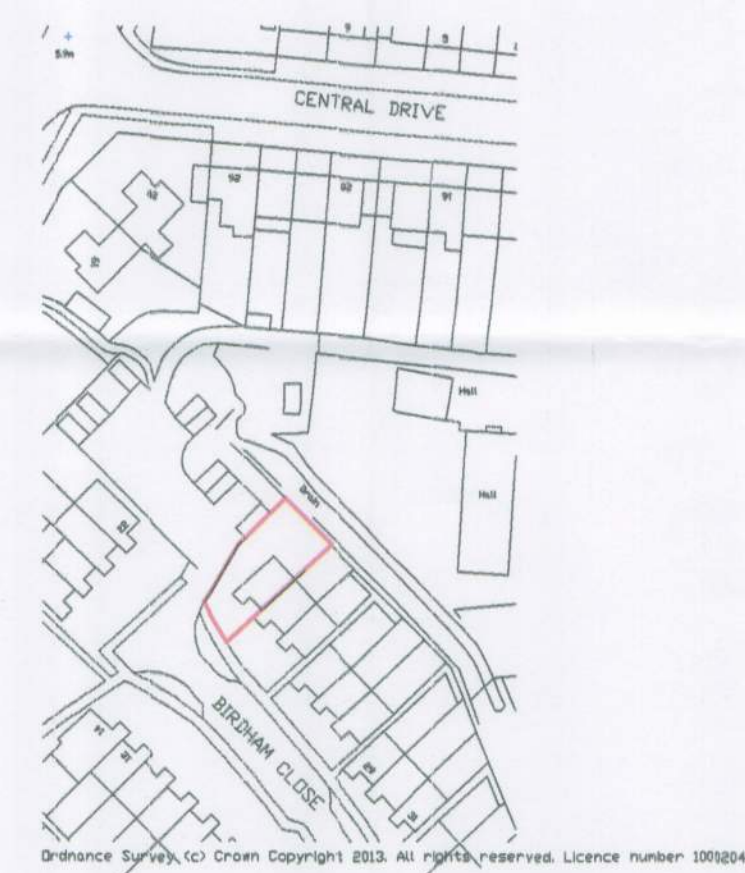


LOCATION 1:1250




BLOCK R1 1:500

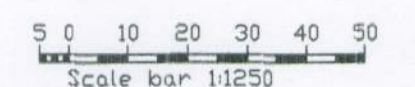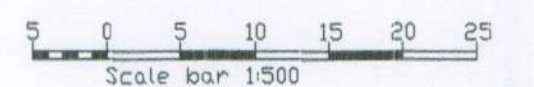

FRONT

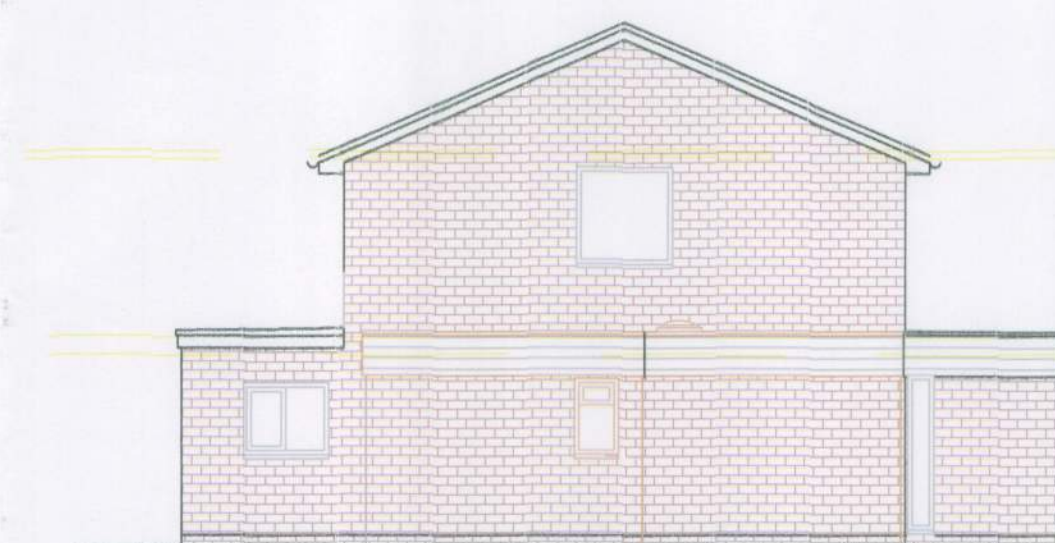

SIDE

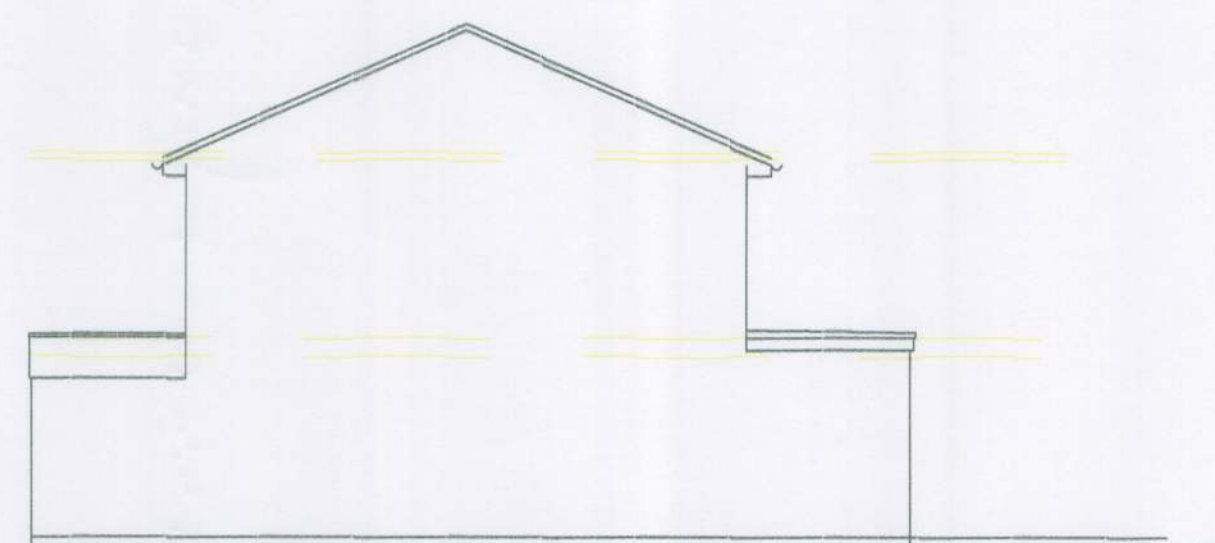

SIDE



REAR

PROPOSED ELEVATIONS (R1) 1:100

All dimensions to be checked on site prior to commencement of work, except for planning purposes. This drawing is the copyright of

**CALDOTECH LTD**  
and may not be copied, altered or reproduced in any way without written authority.

**CALDOTECH LTD**  
41 WILLOWHAYNE AVE  
EAST PRESTON  
BN16 1PL Telephone 01903 859176

EXISTING & PROPOSED PLANS

23 Birdham Close  
Bognor  
PO21 5TD

CLIENT Mrs T Adams

R1 reduced size of extension EA 17/11/13

Issue Details by Date

SCALE AS SHOWN on A1

DATE 29/4/13

DRAWING NUMBER 12092/01R1