



A1

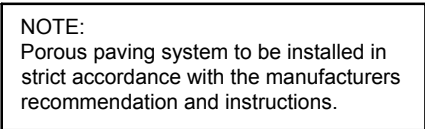

(TANKED)
(Scale 1:20)

(Cars and infrequent commercial use)

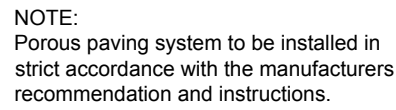


(TANKED)
Scale 1:20)

(Cars and Light Vehicles Only)




(BITUMINOUS)
Pedestrian use only
(Scale 1:20)

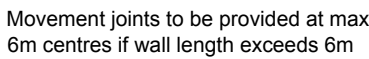

Max. Height 600mm
Scale 1:20


(Note: All dimensions in millimeters)

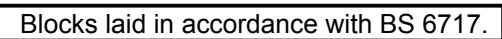

(Scale 1:20)



Pedestrian use only
(Scale 1:20)

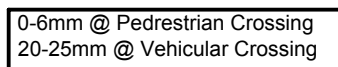

(1:10)

(1:10)

(1:10)



Client	
--------	--

Knightsgate Ltd

Project	
---------	--

North Bersted, Bognor
West Sussex, PO22 9AA

Drawing Title

Construction Details