


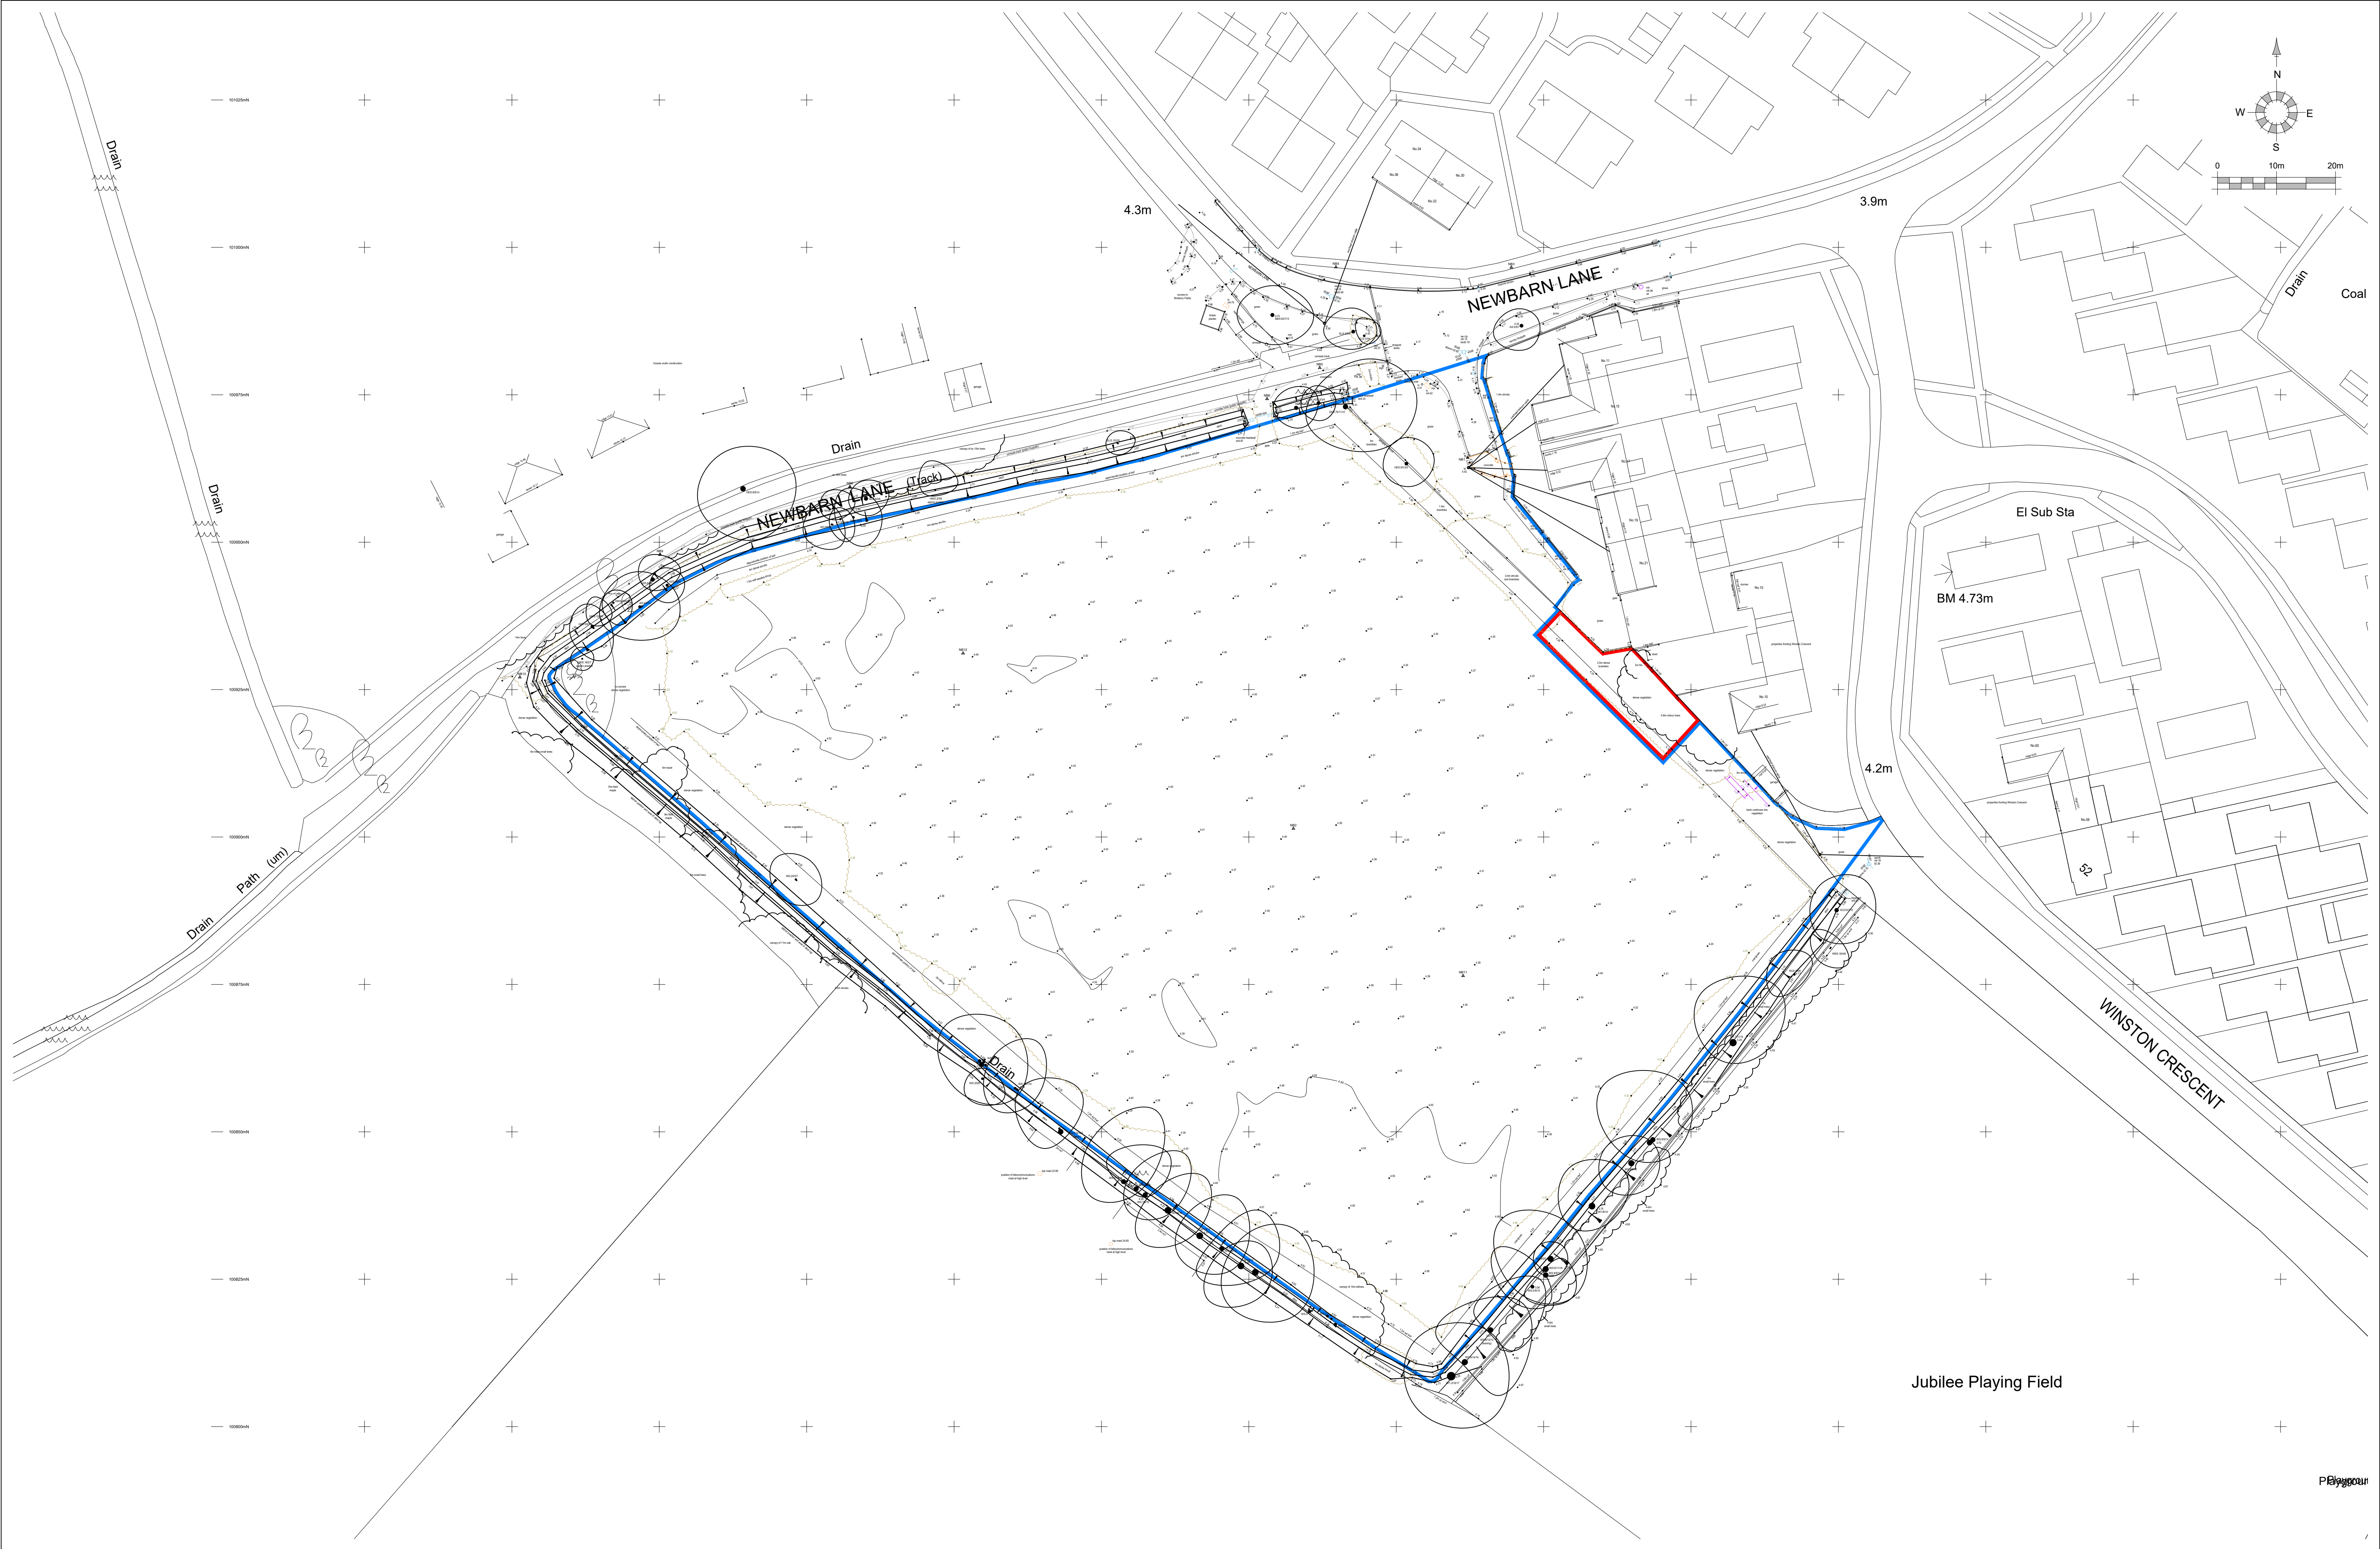

REV.	DATE	REVISIONS:	BY	REV.	DATE	REVISIONS:	BY	REV.	DATE	REVISIONS:	BY	STATUS:

Planning

CLIENT:	Bellway Homes Ltd (Wessex)	PROJECT:	Land West of Newbarn Lane, North Bersted
SCALE:	1:500 (A1 ORIGINAL)	DRAWING:	Site Survey Change of Use Application
DRAWN:	OT	18256	S102
DATE:	Sep 2019		—



architecture planning masterplanning

2 Funtley Court, Funtley Hill,
Fareham, Hampshire, PO16 7UY.
info@osparchitecture.com www.osparchitecture.com
Tel: 01329 559400

© COPYRIGHT EXISTS ON THE DESIGNS AND INFORMATION SHOWN ON THIS DRAWING. This drawing may be scaled or cross referenced to the scale bar for planning application purposes only. Do not scale for any other purpose, use figured dimensions only. Subject to site survey and all necessary consents. All dimensions to be checked by user and any discrepancies, errors or omissions to be reported to the Architect before work commences. This drawing is to be read in conjunction with all other relevant materials. OS Licence No. 100007327

APRA DISTRICT COUNCIL BERSTEDS/WL