



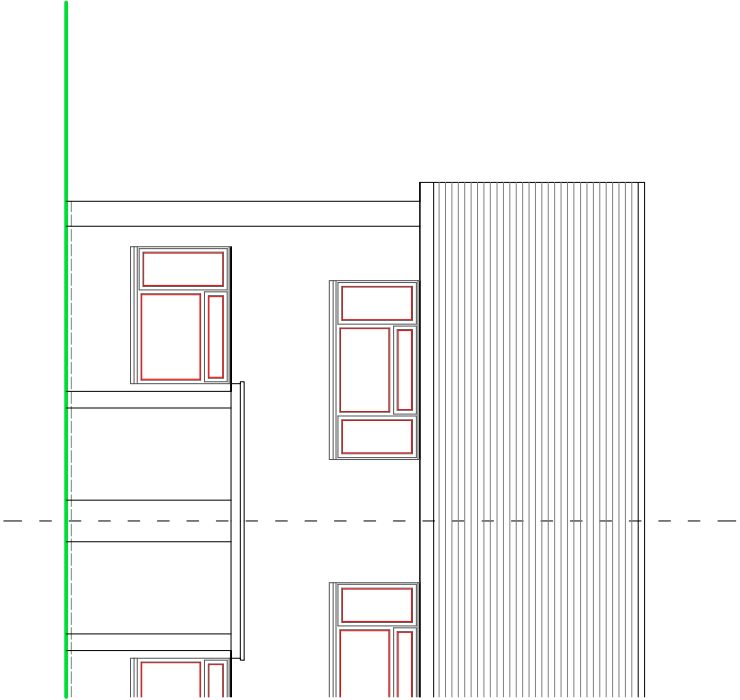


FRONT ELEVATION

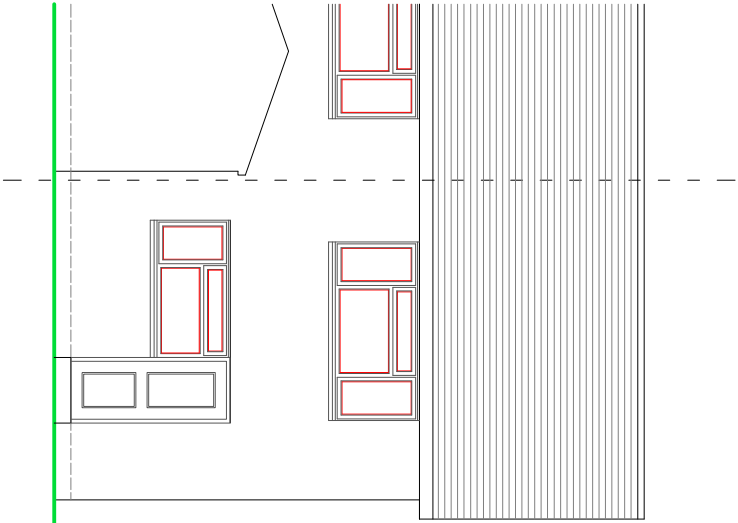


REAR ELEVATION

NOTES

- ROOF - Interlocking concrete tiles to pitched roof and felted flat roofing to front porch.
- WALLS - Mixture of face brickwork with some white PVC cladding.
- WINDOWS/DOORS - White framed PVC double glazed units.

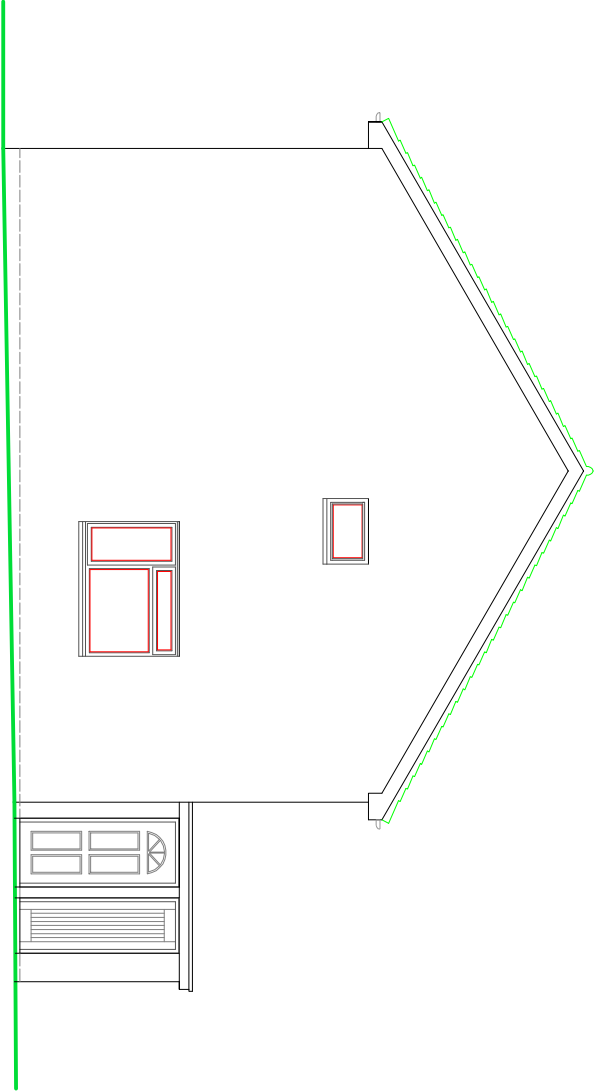

SIDE ELEVATION

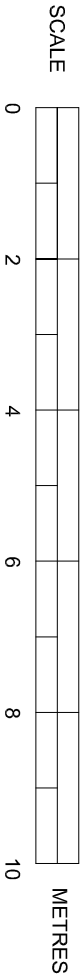

EXISTING ELEVATIONS

SUSSEX BUILDING CONSULTANCY LIMITED

42 WESTFIELD, NORTH BERSTED,
BOGNOR REGIS, WEST SUSSEX.

SCALE - 1/100 REV - DATE - 20/07/2018



LABC

partner

3 NORTHCOTE ROAD
BOGNOR REGIS
PO21 5LZ
TEL - 01243 861379