



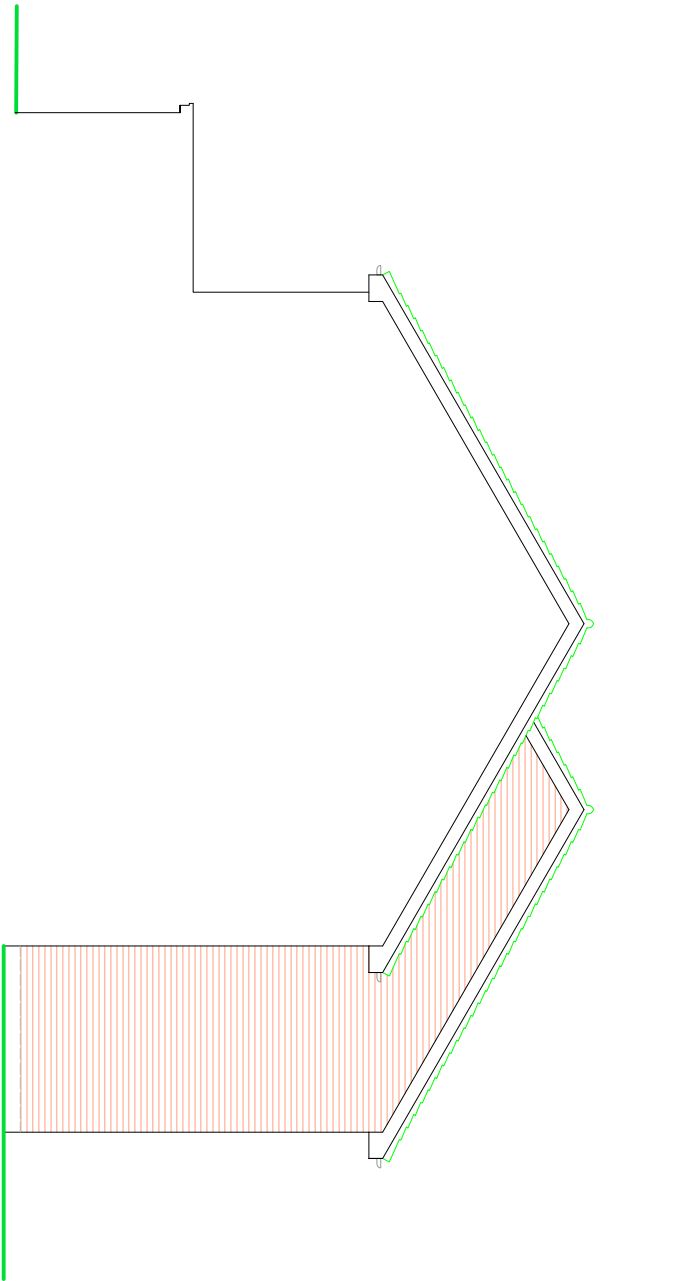

SIDE ELEVATION

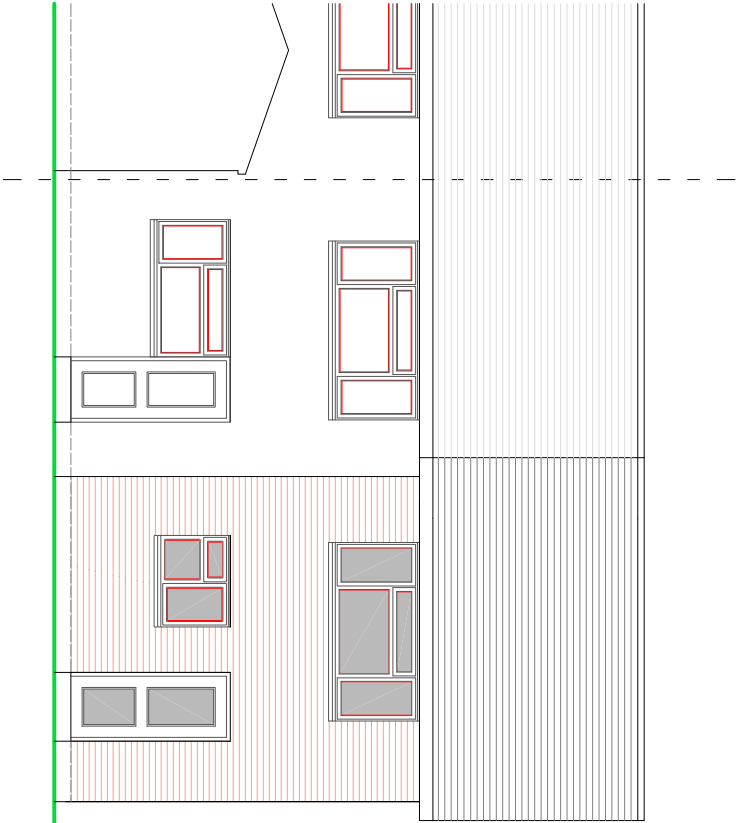

FRONT ELEVATION




REAR ELEVATION

NOTES

ROOF - Interlocking concrete tiles to pitched roof and felted flat roofing to front porch to match.


WALLS - Mixture of face brickwork with some white PVC cladding to match.

WINDOWS/DOORS - White framed PVC double glazed units.

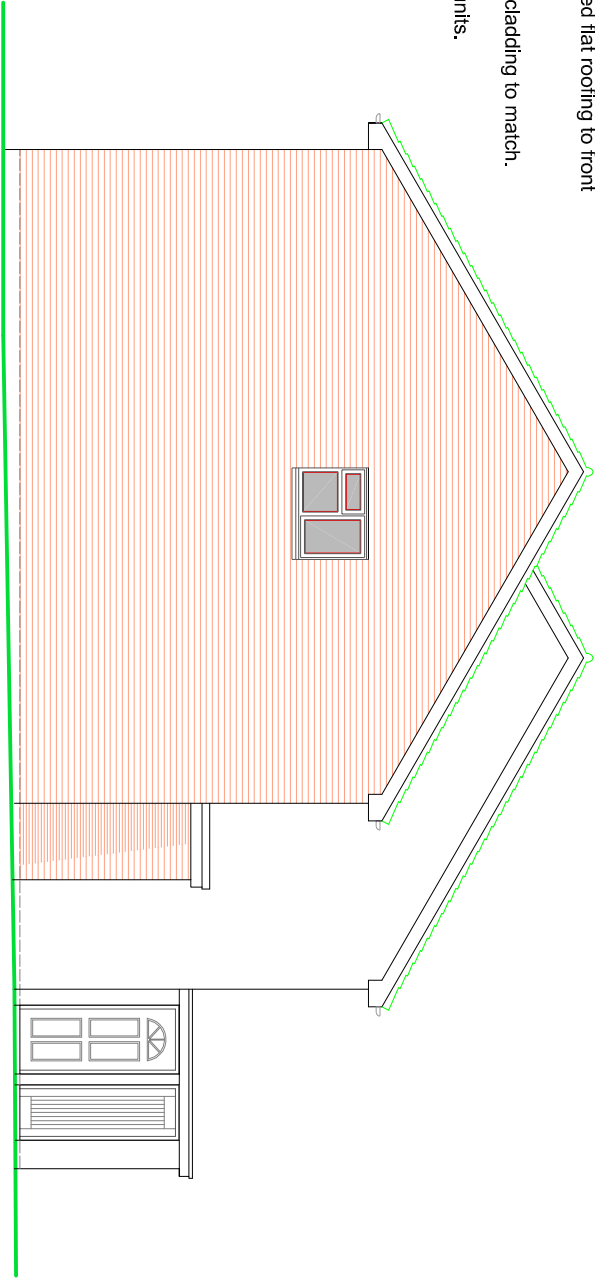

SIDE ELEVATION

SCALE

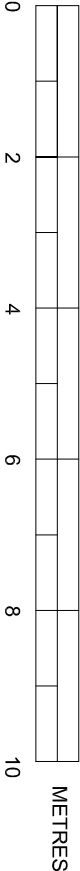

PROPOSED ELEVATIONS

SUSSEX BUILDING CONSULTANCY LIMITED

42 WESTFIELD, NORTH BERSTED,
BOGNOR REGIS, WEST SUSSEX.

SCALE - 1/100 REV - DATE - 10/09/2018



LABC
partner
3 NORTHCOTE ROAD
BOGNOR REGIS
PO21 5LZ
TEL - (01243) 861379