



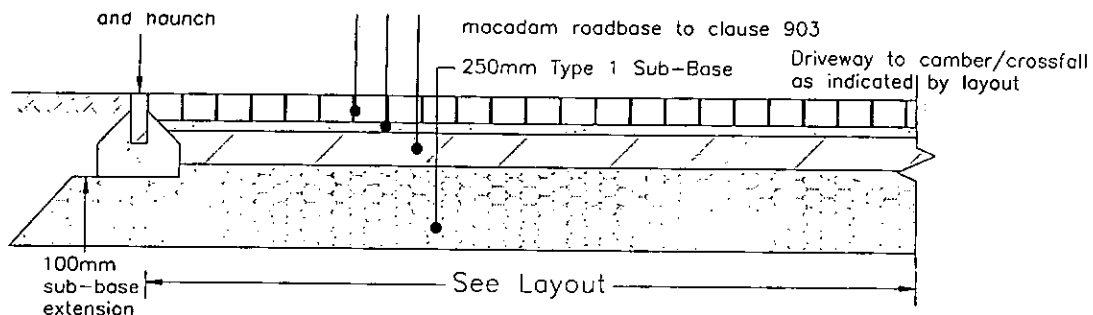


## SHARED PRIVATE DRIVE – BLOCK PAVING CONSTRUCTION

Scale 1:20

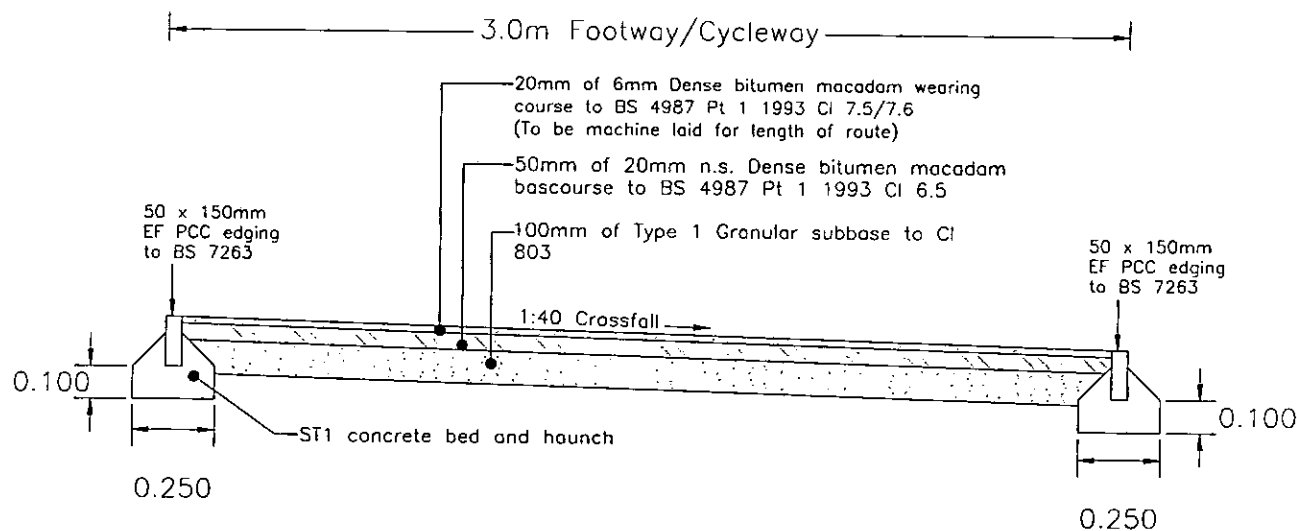

## FOOTWAY/CYCLWAY DETAIL CROSS SECTION

Scale 1:20

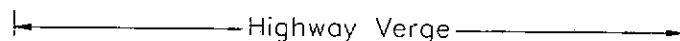

- 38mm Golpla Grass reinforcement from Hoofmark consolidated with a vibrating plate.
- Loosly fill with clean friable topsoil/seed mix
- 80mm 70/40 rootzone
- 300mm Type 3 sub-base

